

MARK	POS.	Q.TY	DENOMINATION	LENGTH (mm)	MATERIAL GRADE	STR. CAT.	WEIGHT (Kg)	P. SURF. (m^2)	NOTES
CWLPG001	1	2	PL20x250	5719	S420MLO	2	447.7	6.18	
CWLPG001	2	1	PL15x960	5985	S420MLO	2	676.3	11.70	
CWLPG001	29	3	PL10x107.5	650	S355MLO	3	16.4	0.46	
						TOTALE	1140.4	18.34	


1

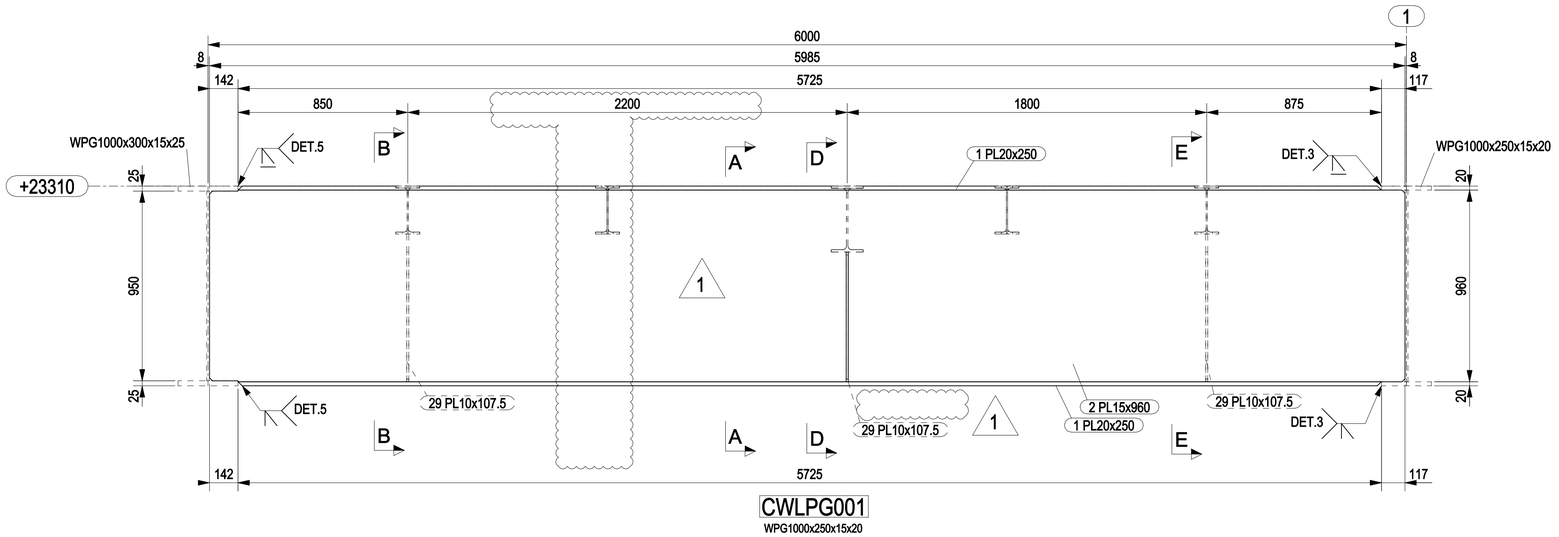



CWLPG001


WPG1000x250x15x20

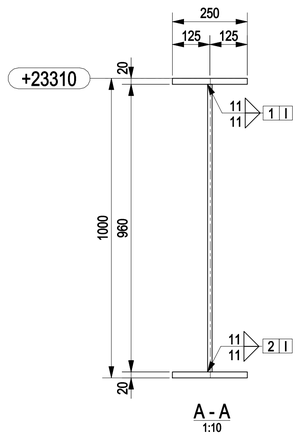


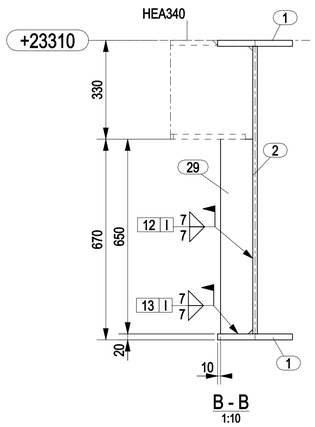


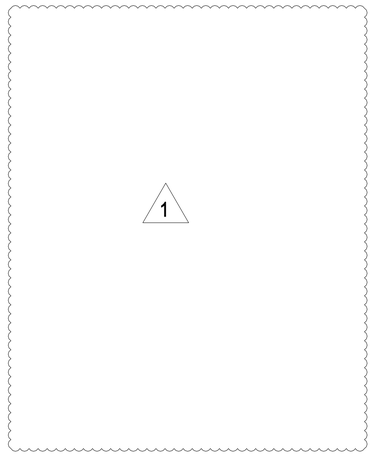

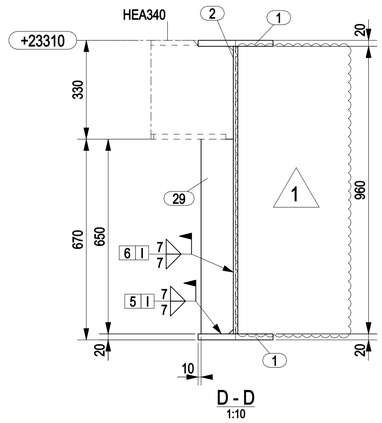

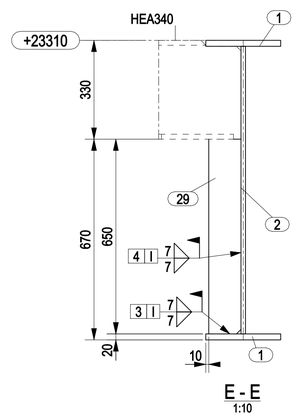

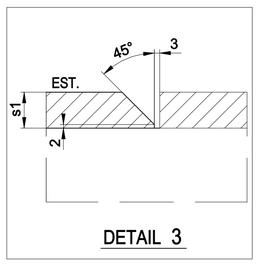


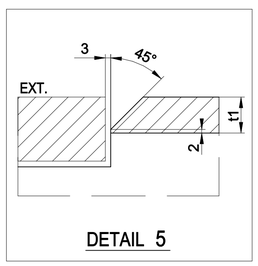

NOTES

1 – ALL DIMENSIONS AND ELEVATIONS ARE IN MILLIMETERS U.N.O.
2 – ALL ELEVATIONS ARE REFERED TO C.D.

KEY PLAN

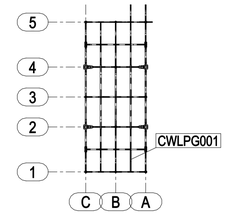

PLAN AT EL.+23310 TOS

HOLDS

REFERENCE DRAWINGS

DWG No.	DESCRIPTION
123A90-DDL-ST-DD-90049	TOPSIDE-PRIMARY STEEL PLAN AT EL.+23310 TOS

REV.	DATE	DRN	CHKD	APPD	DESCRIPTION
1	19/01/2024	CM-TS	MR	DC	REVISED WHERE INDICATED
0	17/11/2023	CM-TS	MR	DC	ISSUED FOR CONSTRUCTION

CROSSWIND

ROSETTI MARINO

TITLE :
BASE LOAD POWER HUB (BLPH)
TOP SIDES – PRIMARY PLAN AT EL. +23310 TOS
MARK CWLPG001

CONTRACT NO./TITLE CW-I-WP4-2023-05/HOLLANDSE KUST NOORD WIND PARK				SCALE 1:15
DRAWN CM-TS	CHECKED M.ROSSI	APPROVED D.CASADIO		DATE 19/01/2024
A1	DRAWING NO. 123A90-FDL-ST-DD-90000		SHEET 001	REV. 1