


MARK	POS.	Q.TY	DENOMINATION	LENGTH (mm)	MATERIAL GRADE	STR. CAT.	WEIGHT (Kg)	P. SURF. (m^2)	NOTES
CWLPG015	15	2	PL25x300	1794	S420MLO	2	208.8	2.34	
CWLPG015	20	1	PL15x950	1990	S420MLO	2	222.2	3.86	
						TOTALE	431.0	6.20	

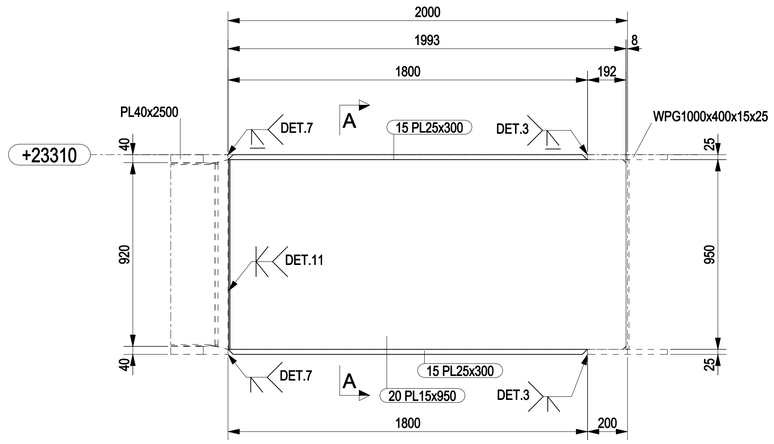


CWLPG015
WPG1000x300x15x25

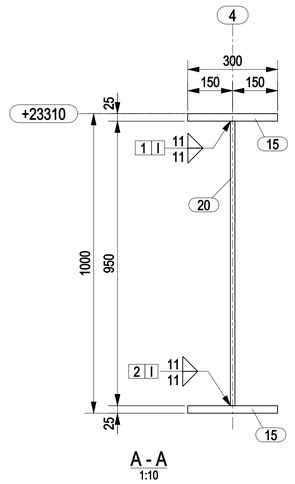


A - A
1:10

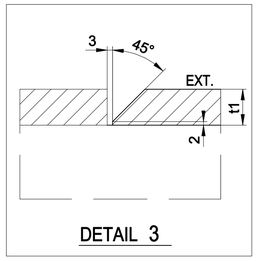

DETAIL 3

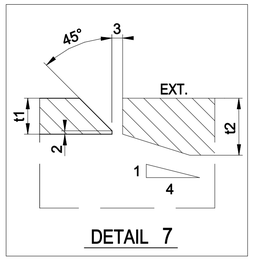

DETAIL 7

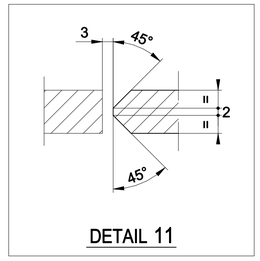


DETAIL 11

NOTES

1 – ALL DIMENSIONS AND ELEVATIONS ARE IN MILLIMETERS U.N.O.
2 – ALL ELEVATIONS ARE REFERED TO C.D.

KEY PLAN

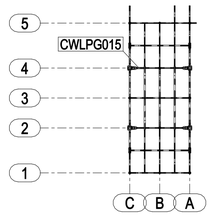

PLAN AT EL.+23310 TOS

HOLDS

REFERENCE DRAWINGS

DWG No.	DESCRIPTION
123A90-DDL-ST-DD-90049	TOPSIDE-PRIMARY STEEL PLAN AT EL.+23310 TOS

REV.	DATE	DRN	CHKD	APPD	DESCRIPTION
0	17/11/2023	CM-TS	MR	DC	ISSUED FOR CONSTRUCTION

CROSSWIND

ROSETTI MARINO

TITLE :
BASE LOAD POWER HUB (BLPH)
TOP SIDES – PRIMARY PLAN AT EL. +23310 TOS
MARK CWLPG015

CONTRACT NO./TITLE CW-I-WP4-2023-05/HOLLANDSE KUST NOORD WIND PARK			SCALE 1:15
DRAWN CM-TS	CHECKED M.ROSSI	APPROVED D.CASADIO	DATE 17/11/2023

A1	DRAWING NO. 123A90-FDL-ST-DD-90014	SHEET 001	REV. 0