

| MARK | POS. | Q.TY | DENOMINATION | LENGTH (mm) | MATERIAL GRADE | STR. CAT. | WEIGHT (Kg) | P. SURF. (m^2) | NOTES |
|---|---|---|---|---|---|---|---|---|---|
| CWLPG024 | 3 | 2 | PL20x250 | 5604 | S420MLO | 2 | 438.6 | 6.06 | |
| CWLPG024 | 4 | 1 | PL15x960 | 5853 | S420MLO | 2 | 661.0 | 11.43 | |
| | | | | | | TOTALE | 1099.6 | 17.49 | |

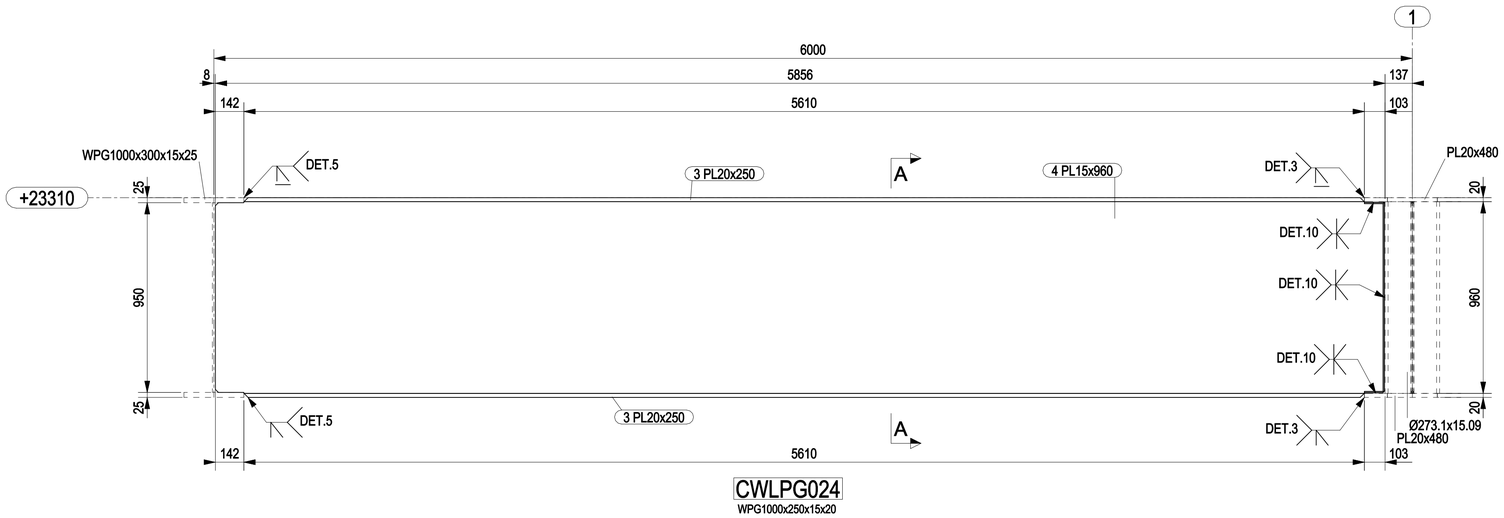



CWLPG024

WPG1000x250x15x20

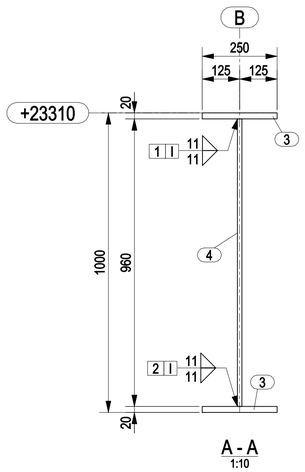



A - A


1:10

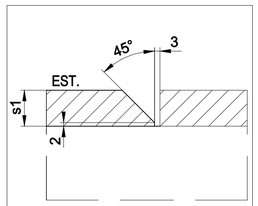


DETAIL 3

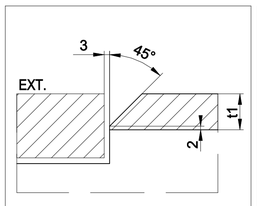


DETAIL 5

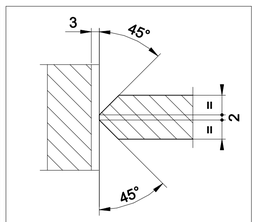



DETAIL 10

## NOTES

1 – ALL DIMENSIONS AND ELEVATIONS ARE IN MILLIMETERS U.N.O.
2 – ALL ELEVATIONS ARE REFERED TO C.D.

## KEY PLAN

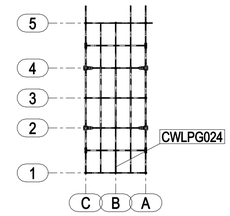


PLAN AT EL.+23310 TOS

## HOLDS

## REFERENCE DRAWINGS

| DWG No. | DESCRIPTION |
|---|---|
| 123A90-DDL-ST-DD-90049 | TOPSIDE-PRIMARY STEEL PLAN AT EL.+23310 TOS |

| REV. | DATE | DRN | CHKD | APPD | DESCRIPTION |
|---|---|---|---|---|---|
| 0 | 17/11/2023 | CM-TS | MR | DC | ISSUED FOR CONSTRUCTION |

CROSSWIND

ROSETTI MARINO

TITLE :

BASE LOAD POWER HUB (BLPH)
TOP SIDES – PRIMARY PLAN AT EL. +23310 TOS
MARK CWLPG024

| CONTRACT NO./TITLE CW-I-WP4-2023-05/HOLLANDSE KUST NOORD WIND PARK | | | | SCALE 1:15 |
|---|---|---|---|---|
| DRAWN CM-TS | CHECKED M.ROSSI | APPROVED D.CASADIO | | DATE 17/11/2023 |
| A1 | DRAWING NO. 123A90-FDL-ST-DD-90023 | | SHEET 001 | REV. 0 |