

MARK	POS.	Q.TY	DENOMINATION	LENGTH (mm)	MATERIAL GRADE	STR. CAT.	WEIGHT (Kg)	P. SURF. (m^2)	NOTES
CWLPG030	29	2	PL10x107.5	650	S355MLO	3	11.0	0.31	
CWLPG030	57	1	PL10x107.5	650	S355MLO	3	5.5	0.15	
CWLPG030	58	3	PL10x107.5	960	S355MLO	3	24.3	0.68	
CWLPG030	62	2	PL20x250	4522	S420MLO	2	354.3	4.90	
CWLPG030	63	1	PL15x960	4642	S420MLO	2	524.8	9.08	
CWLPG030	82	2	PL12x107.5	490	S355MLO	3	9.9	0.24	
CWLPG030	84	2	PL12x107.5	490	S355MLO	3	9.9	0.24	
						TOTALE	939.6	15.60	

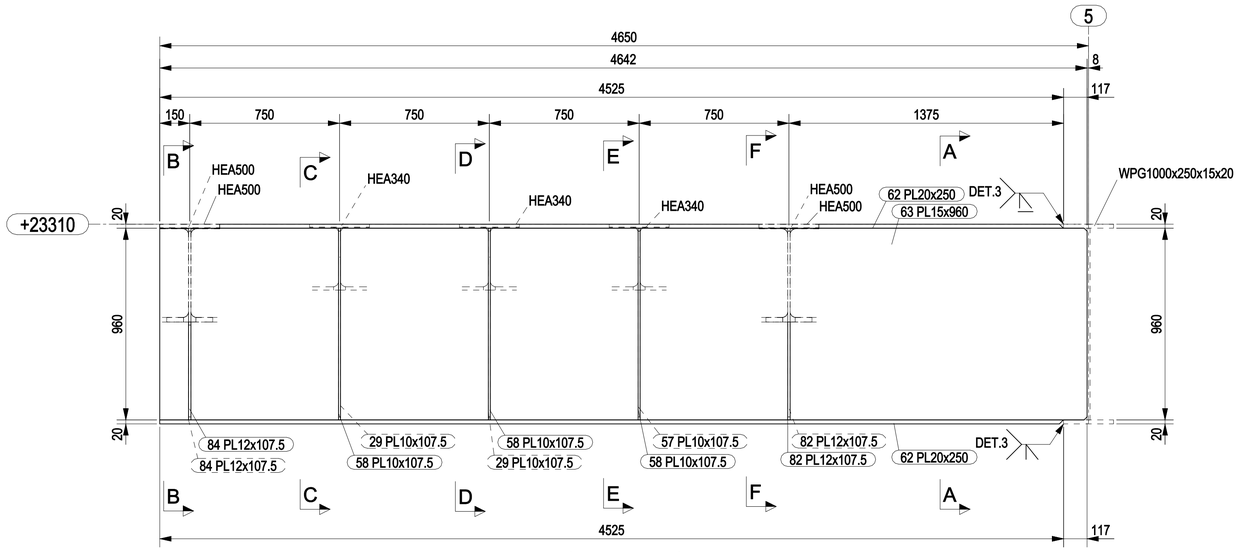


CWLPG030


WPG1000x250x15x20

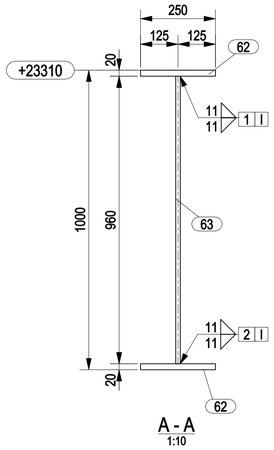


A - A
1:10

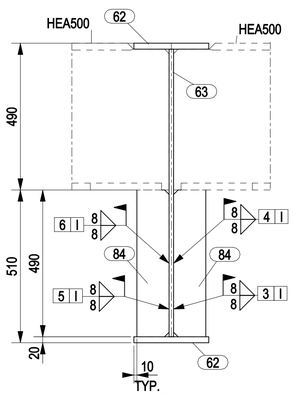


B - B
1:10

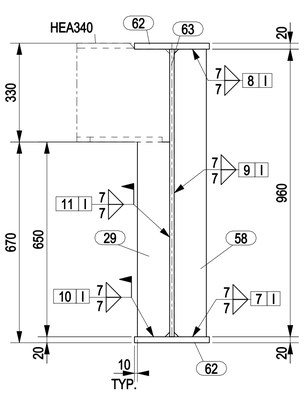


C - C
1:10

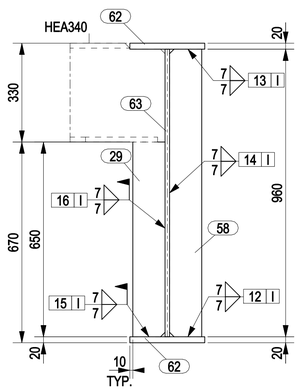


D - D
1:10

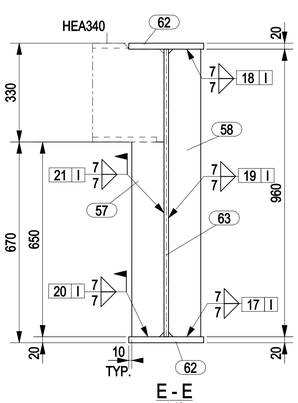

E - E
1:10

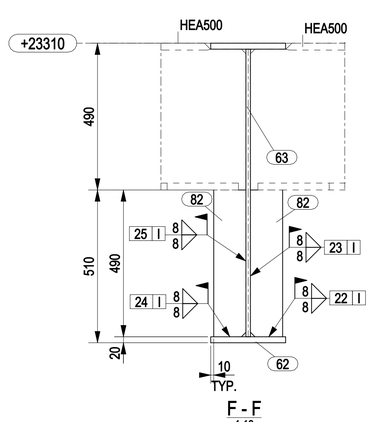

F - F
1:10

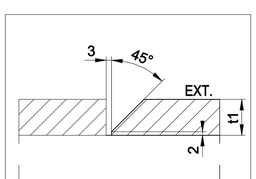


DETAIL 3

NOTES

1 – ALL DIMENSIONS AND ELEVATIONS ARE IN MILLIMETERS U.N.O.
2 – ALL ELEVATIONS ARE REFERED TO C.D.

KEY PLAN

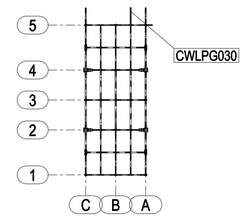

PLAN AT EL.+23310 TOS

HOLDS

REFERENCE DRAWINGS

DWG No.	DESCRIPTION
123A90-DDL-ST-DD-90049	TOPSIDE-PRIMARY STEEL PLAN AT EL.+23310 TOS

REV.	DATE	DRN	CHKD	APPD	DESCRIPTION
0	17/11/2023	CM-TS	MR	DC	ISSUED FOR CONSTRUCTION

CROSSWIND

ROSETTI MARINO

TITLE :
BASE LOAD POWER HUB (BLPH)
TOP SIDES – PRIMARY PLAN AT EL. +23310 TOS
MARK CWLPG030

CONTRACT NO./TITLE CW-I-WP4-2023-05/HOLLANDSE KUST NOORD WIND PARK			SCALE 1:15
DRAWN CM-TS	CHECKED M.ROSSI	APPROVED D.CASADIO	DATE 17/11/2023

A1	DRAWING NO. 123A90-FDL-ST-DD-90029	SHEET 001	REV. 0