

MARK	POS.	Q.TY	DENOMINATION	LENGTH (mm)	MATERIAL GRADE	STR. CAT.	WEIGHT (Kg)	P. SURF. (m^2)	NOTES
CWLPG037	55	2	PL10x130	645	S355MLO	3	13.1	0.37	
CWLPG037	56	1	PL10x130	950	S355MLO	3	9.7	0.27	
CWLPG037	70	2	PL25x300	4914	S420MLO	2	576.1	6.40	
CWLPG037	71	1	PL20x950	5016	S420MLO	2	746.7	9.75	
CWLPG037	87	1	PL10x130	735	S355MLO	3	7.5	0.21	
						TOTALE	1353.1	16.99	

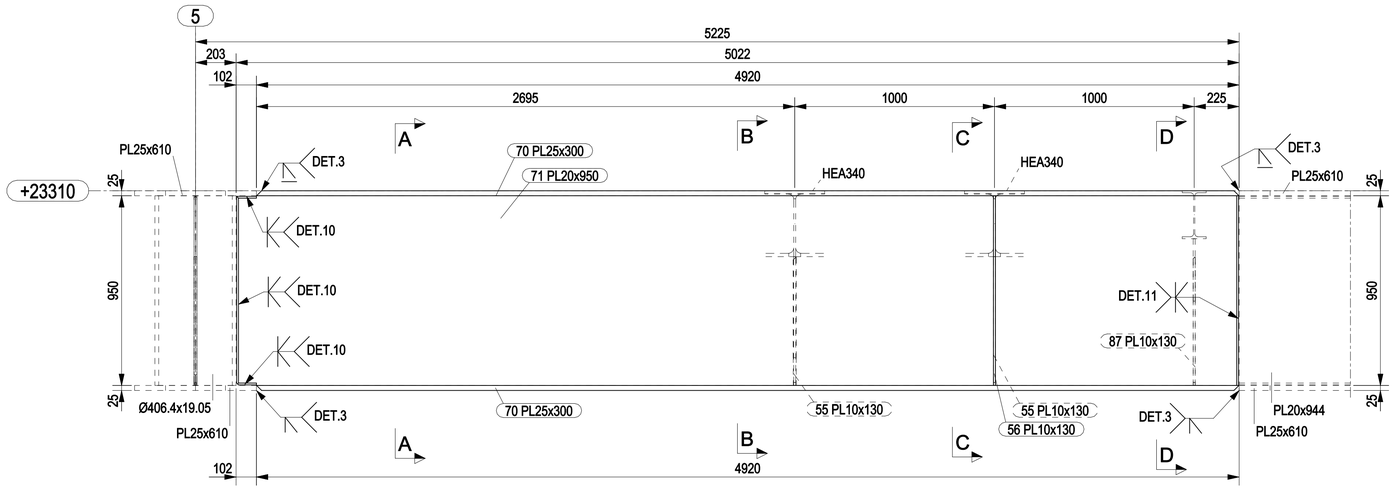


CWLPG037


WPG1000x300x20x25

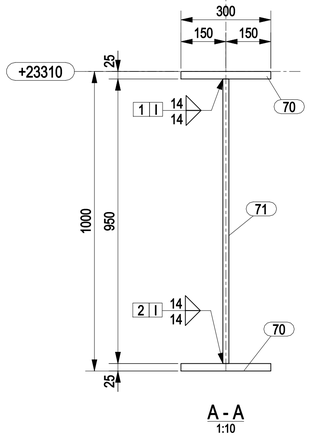


A - A
1:10

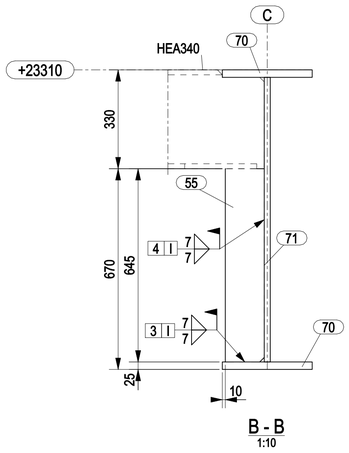


B - B
1:10

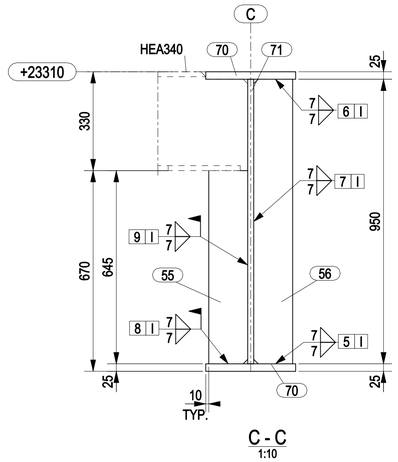


C - C
1:10

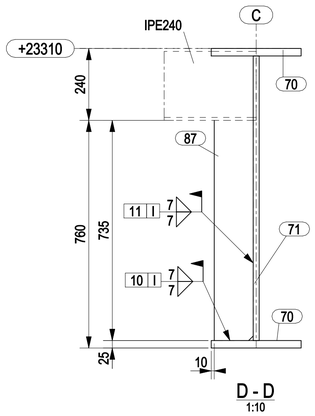


D - D
1:10

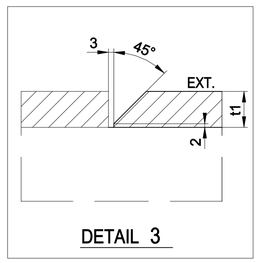

DETAIL 3

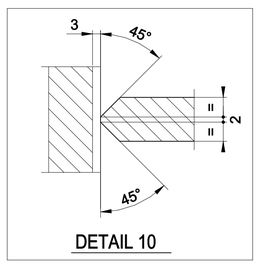

DETAIL 10

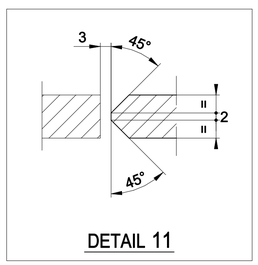


DETAIL 11

NOTES

1 – ALL DIMENSIONS AND ELEVATIONS ARE IN MILLIMETERS U.N.O.
2 – ALL ELEVATIONS ARE REFERED TO C.D.

KEY PLAN

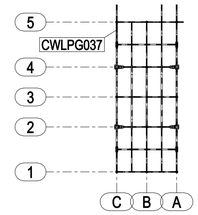

PLAN AT EL.+23310 TOS

HOLDS

REFERENCE DRAWINGS

DWG No.	DESCRIPTION
123A90-DDL-ST-DD-90049	TOPSIDE-PRIMARY STEEL PLAN AT EL.+23310 TOS

REV.	DATE	DRN	CHKD	APPD	DESCRIPTION
0	17/11/2023	CM–TS	MR	DC	ISSUED FOR CONSTRUCTION

CROSSWIND

ROSETTI MARINO

TITLE :
BASE LOAD POWER HUB (BLPH)
TOP SIDES – PRIMARY PLAN AT EL. +23310 TOS
MARK CWLPG037

CONTRACT NO./TITLE CW–I–WP4–2023–05/HOLLANDSE KUST NOORD WIND PARK				SCALE 1:15
DRAWN CM–TS	CHECKED M.ROSSI	APPROVED D.CASADIO		DATE 17/11/2023
A1	DRAWING NO. 123A90–FDL–ST–DD–90036		SHEET 001	REV. 0