

| MARK | POS. | Q.TY | DENOMINATION | LENGTH (mm) | MATERIAL GRADE | STR. CAT. | WEIGHT (Kg) | P. SURF. (m^2) | NOTES |
|---|---|---|---|---|---|---|---|---|---|
| CWUPG008 | 104 | 2 | PL20x250 | 6764 | S420MLO | 2 | 529.7 | 7.31 | |
| CWUPG008 | 105 | 1 | PL15x960 | 6764 | S420MLO | 2 | 764.0 | 13.20 | |
| | | | | | | TOTALE | 1293.7 | 20.52 | |

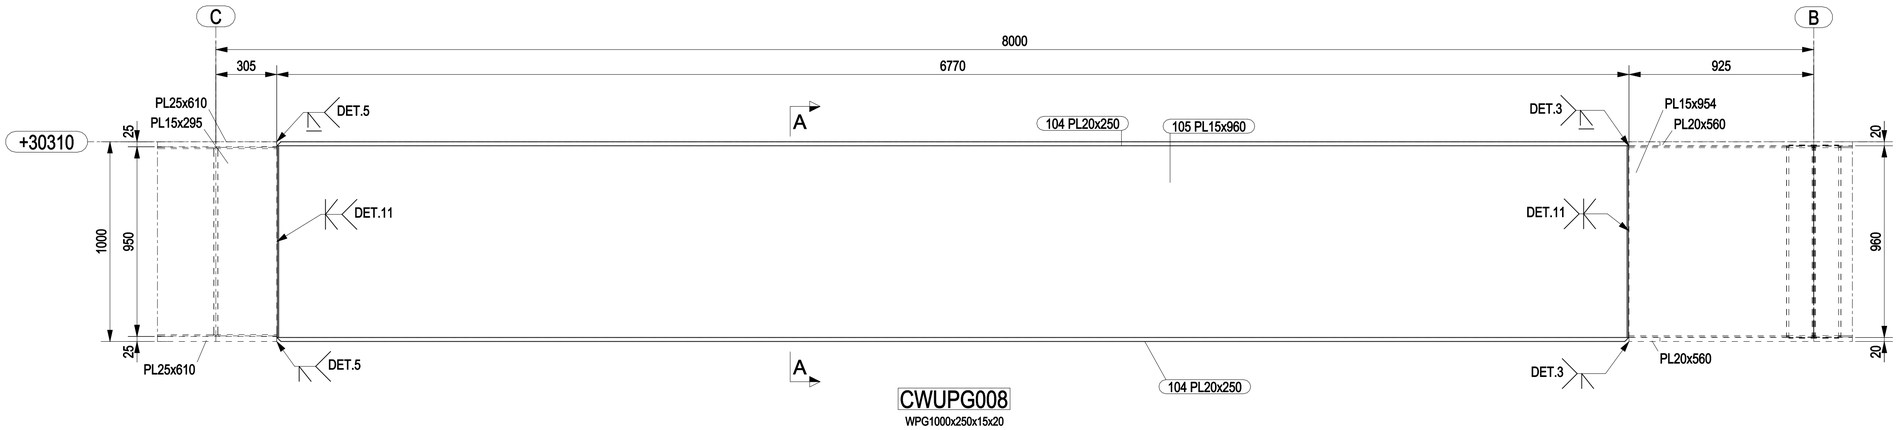


CWUPG008

WPG1000x250x15x20

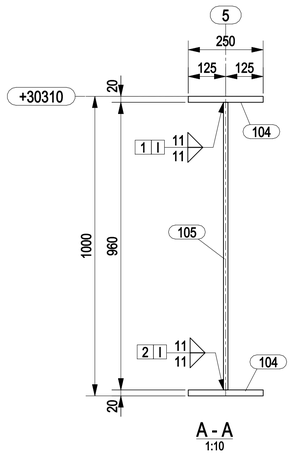



A - A

1:10

## NOTES

1 – ALL DIMENSIONS AND ELEVATIONS ARE IN MILLIMETERS U.N.O.
2 – ALL ELEVATIONS ARE REFERED TO C.D.

## KEY PLAN

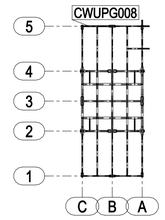



PLAN AT EL.+30310 TOS


## HOLDS

## REFERENCE DRAWINGS


| DWG No. | DESCRIPTION |
|---|---|
| 123A90-DDL-ST-DD-90050 | TOPSIDE-PRIMARY STEEL PLAN AT EL.+30310 TOS |

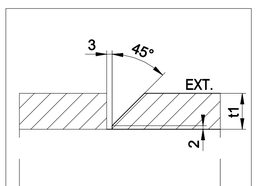


DETAIL 3

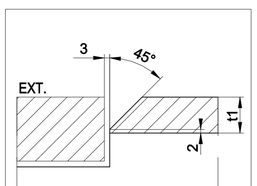


DETAIL 5

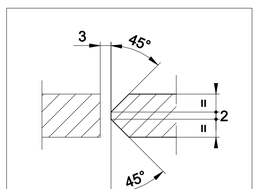


DETAIL 11

| REV. | DATE | DRN | CHKD | APPD | DESCRIPTION |
|---|---|---|---|---|---|
| 0 | 01/12/2023 | CM-TS | MR | DC | ISSUED FOR CONSTRUCTION |

CROSSWIND

ROSETTI MARINO

TITLE :

BASE LOAD POWER HUB (BLPH)
TOP SIDES – PRIMARY PLAN AT EL. +30310 TOS
MARK CWUPG008

| | | | |
|---|---|---|---|
| CONTRACT NO./TITLE CW-I-WP4-2023-05/HOLLANDSE KUST NOORD WIND PARK | | | SCALE 1:15 |
| DRAWN CM-TS | CHECKED M.ROSSI | APPROVED D.CASADIO | DATE 01/12/2023 |
| A1 | DRAWING NO. 123A90-FDL-ST-DD-90081 | SHEET 001 | REV. 0 |