


MARK	POS.	Q.TY	DENOMINATION	LENGTH (mm)	MATERIAL GRADE	STR. CAT.	WEIGHT (Kg)	P. SURF. (m^2)	NOTES
CWUPG020	116	2	PL25x300	9749	S420MLO	2	1145.5	12.69	
CWUPG020	117	1	PL20x950	9749	S420MLO	2	1452.9	18.93	
CWUPG020	145	1	PL12x130	485	S355MLO	3	5.9	0.14	
CWUPG020	147	5	PL10x130	645	S355MLO	3	32.9	0.91	
CWUPG020	148	5	PL10x130	950	S355MLO	3	48.4	1.34	
CWUPG020	325	2	PL10x130	645	S355MLO	3	13.1	0.37	
						TOTALE	2698.6	34.38	

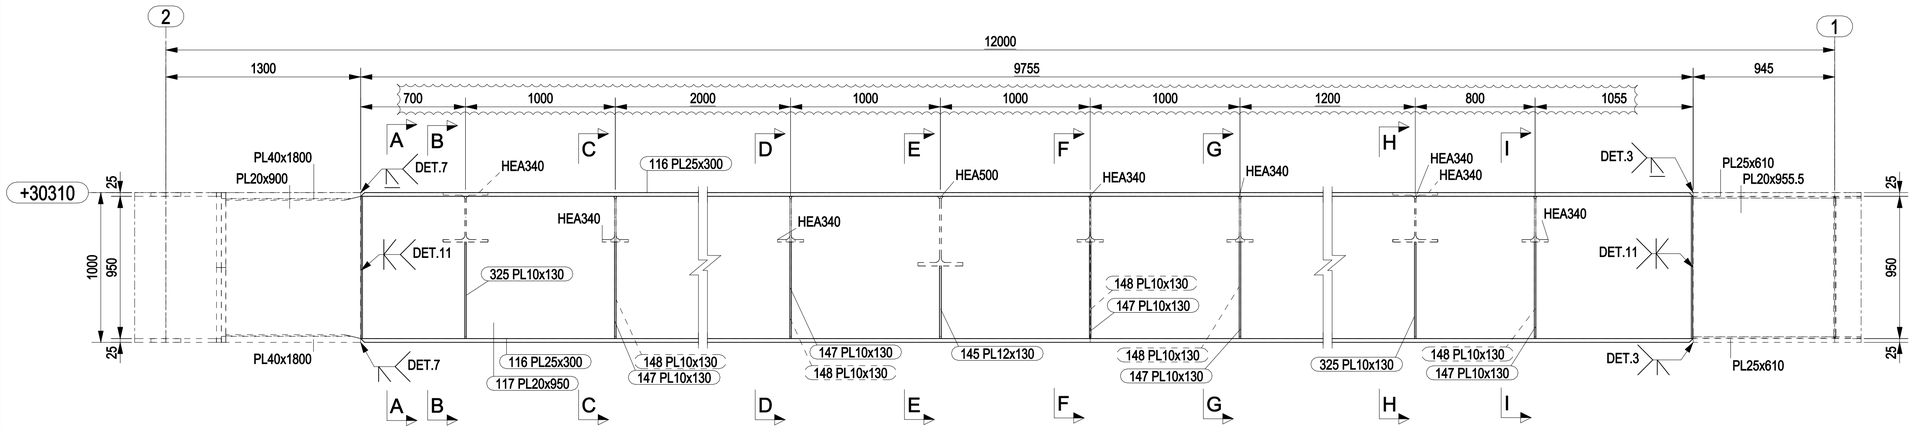



CWUPG020


WPG1000x300x20X25

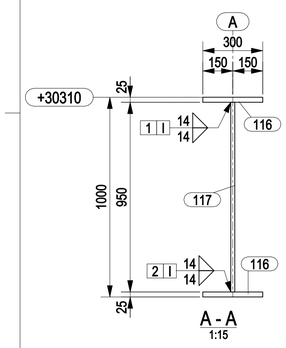


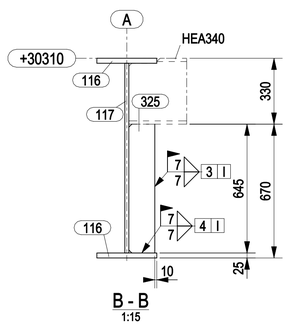


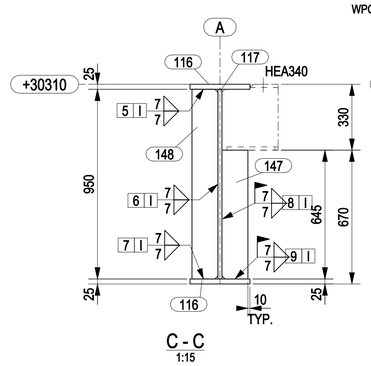


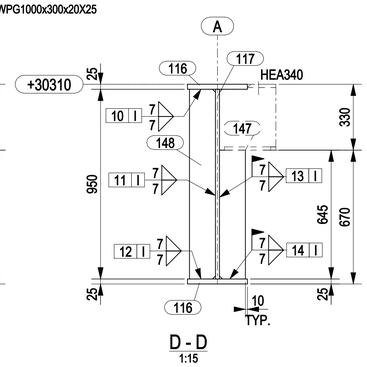


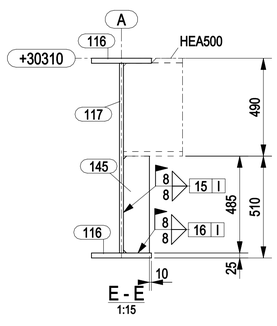


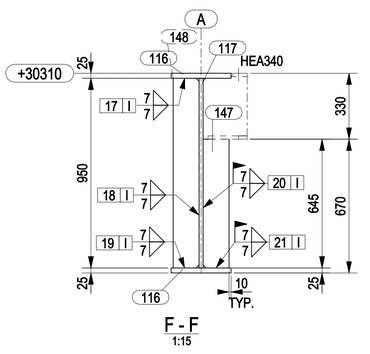


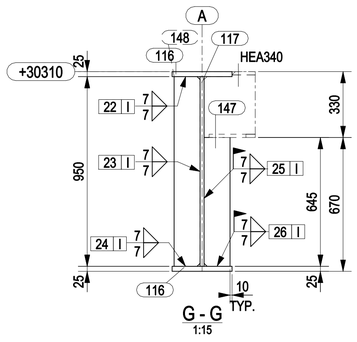


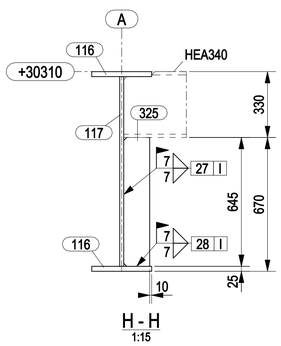

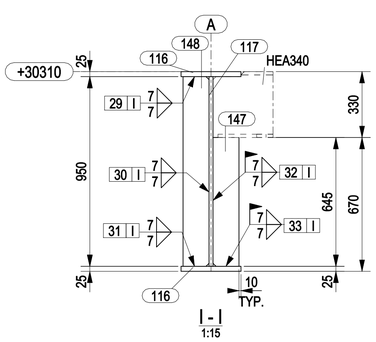

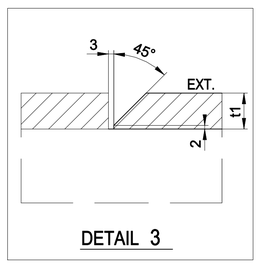

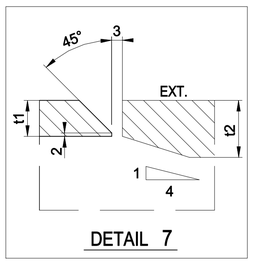

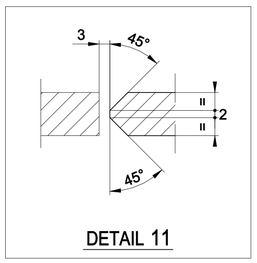


HOLD

NOTES

1 – ALL DIMENSIONS AND ELEVATIONS ARE IN MILLIMETERS U.N.O.
2 – ALL ELEVATIONS ARE REFERED TO C.D.

KEY PLAN

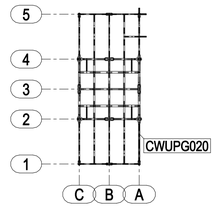

PLAN AT EL.+30310 TOS

HOLDS

REFERENCE DRAWINGS

DWG No.	DESCRIPTION
123A90-DDL-ST-DD-90050	TOPSIDE-PRIMARY STEEL PLAN AT EL.+30310 TOS

REV.	DATE	DRN	CHKD	APPD	DESCRIPTION
0	01/12/2023	CM–TS	MR	DC	ISSUED FOR CONSTRUCTION

CROSSWIND

ROSETTI MARINO

TITLE :
BASE LOAD POWER HUB (BLPH)
TOP SIDES – PRIMARY PLAN AT EL. +30310 TOS
MARK CWUPG020

CONTRACT NO./TITLE CW-I-WP4-2023-05/HOLLANDSE KUST NOORD WIND PARK			SCALE 1:20
DRAWN CM–TS	CHECKED M.ROSSI	APPROVED D.CASADIO	DATE 01/12/2023

A1	DRAWING NO. 123A90–FDL–ST–DD–90089	SHEET 001	REV. 0