



| MARK | POS. | Q.TY | DENOMINATION | LENGTH (mm) | MATERIAL GRADE | STR. CAT. | WEIGHT (Kg) | P. SURF. (m^2) | NOTES |
|---|---|---|---|---|---|---|---|---|---|
| CWUPG039 | 131 | 2 | PL40x500 | 1469 | S420MLO | 2 | 455.6 | 3.21 | |
| CWUPG039 | 132 | 1 | PL15x920 | 3982 | S420MLO | 2 | 431.4 | 7.47 | |
| CWUPG039 | 784 | 2 | PL40x500 | 1419 | S420MLO | 2 | 439.9 | 3.10 | |
| CWUPG039 | 785 | 2 | PL40x650 | 650 | S420MLO | 2 | 258.3 | 1.84 | |
| CWUPG039 | 786 | 2 | Ø457.2x19.05 | 920 | API5LX52 | 2 | 184.7 | 1.35 | |
| CWUPG039 | 787 | 1 | PL15x150 | 405 | S355MLO | 3 | 5.1 | 0.10 | |
| CWUPG039 | 788 | 2 | PL15x150 | 195 | S355MLO | 3 | 4.8 | 0.10 | |
| CWUPG039 | 789 | 4 | PL15x232.5 | 400 | S355MLO | 3 | 30.9 | 0.59 | |
| | | | | | | TOTALE | 1810.5 | 17.76 | |


2

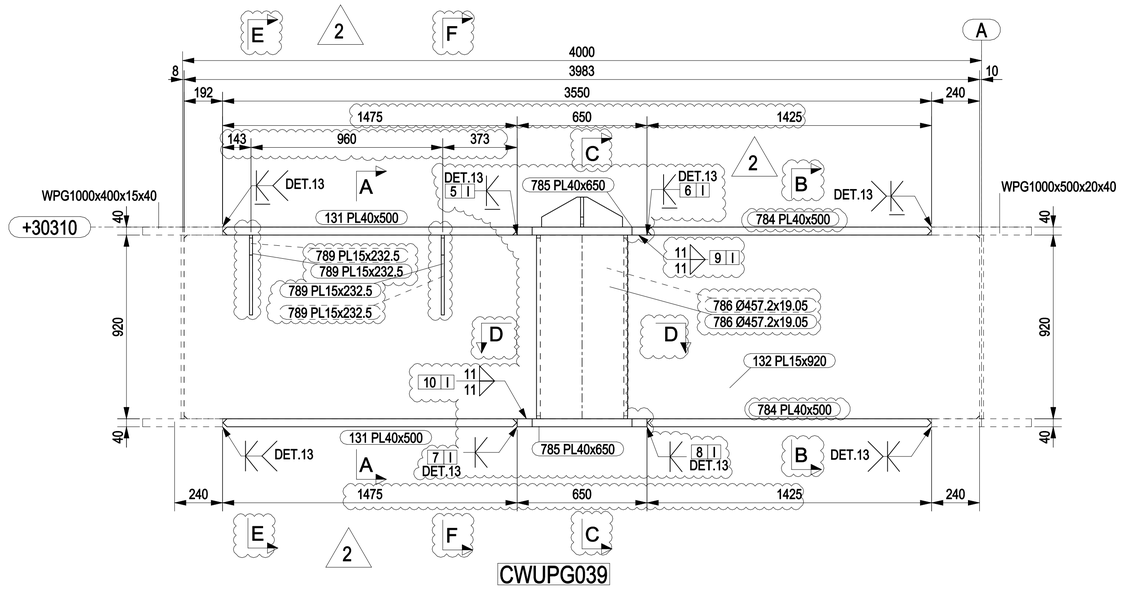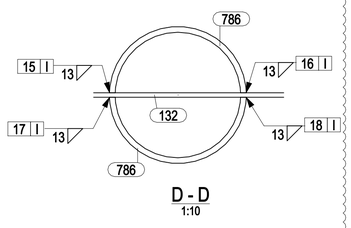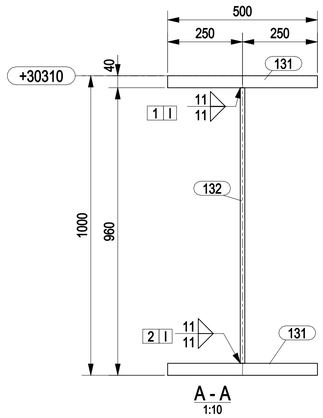


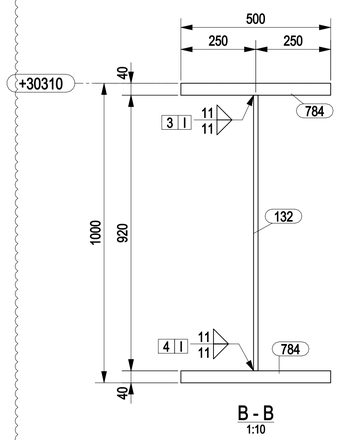



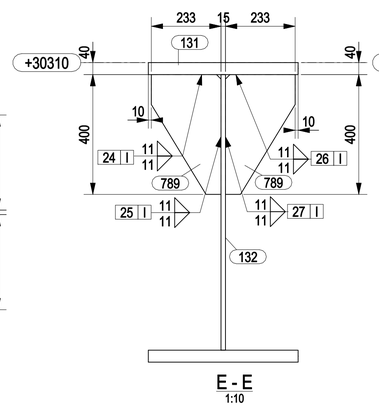



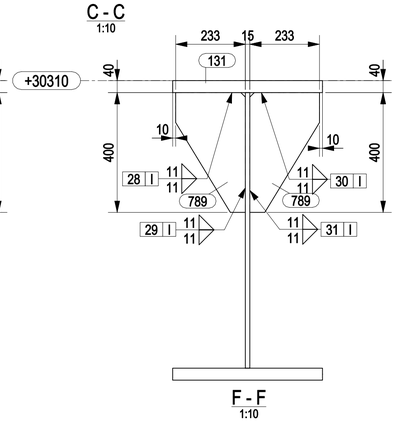


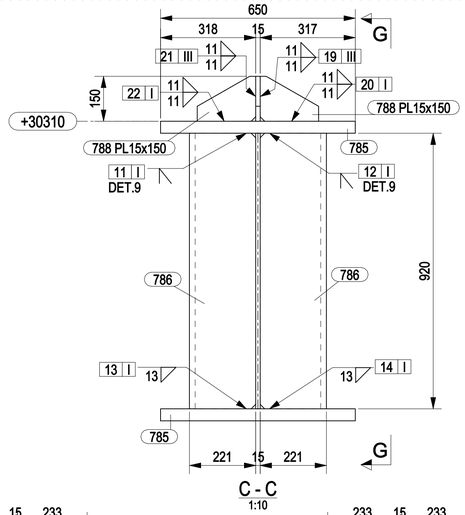
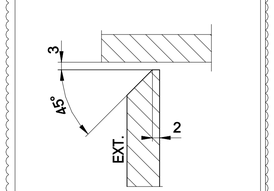


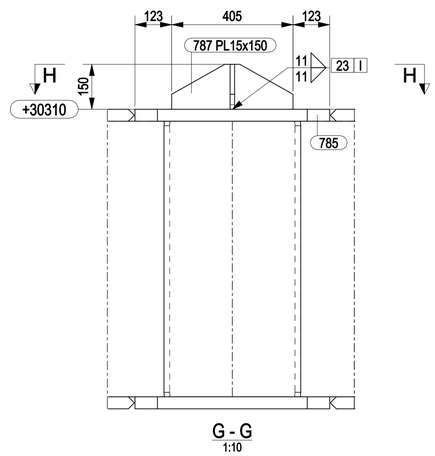
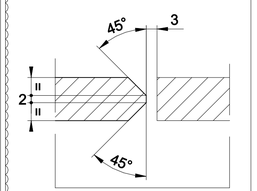


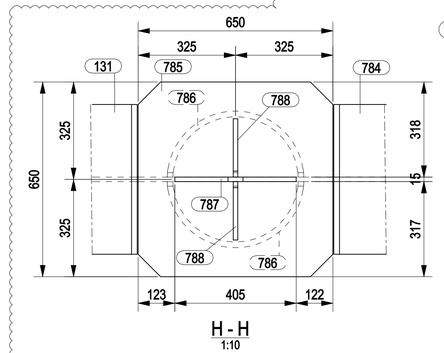

2




## NOTES

1 – ALL DIMENSIONS AND ELEVATIONS ARE IN MILLIMETERS U.N.O.
2 – ALL ELEVATIONS ARE REFERED TO C.D.

## KEY PLAN




PLAN AT EL.+30310 TOS

## HOLDS

## REFERENCE DRAWINGS

| DWG No. | DESCRIPTION |
|---|---|
| 123A90-DDL-ST-DD-90050 | TOPSIDE-PRIMARY STEEL PLAN AT EL.+30310 TOS |

| REV. | DATE | DRN | CHKD | APPD | DESCRIPTION |
|---|---|---|---|---|---|
| 2 | 16/02/2024 | CM-TS | MR | DC | REVISED WHERE INDICATED |
| 1 | 07/12/2023 | CM-TS | MR | DC | REVISED WHERE INDICATED |
| 0 | 01/12/2023 | CM-TS | MR | DC | ISSUED FOR CONSTRUCTION |

CROSSWIND

ROSETTI MARINO

TITLE :
BASE LOAD POWER HUB (BLPH)
TOP SIDES – PRIMARY PLAN AT EL. +30310 TOS
MARK CWUPG039

| | | | |
|---|---|---|---|
| CONTRACT NO./TITLE CW-I-WP4-2023-05/HOLLANDSE KUST NOORD WIND PARK | | | SCALE 1:15 |
| DRAWN CM-TS | CHECKED M.ROSSI | APPROVED D.CASADIO | DATE 16/02/2024 |
| A1 | DRAWING NO. 123A90-FDL-ST-DD-90106 | SHEET 001 | REV. 2 |