
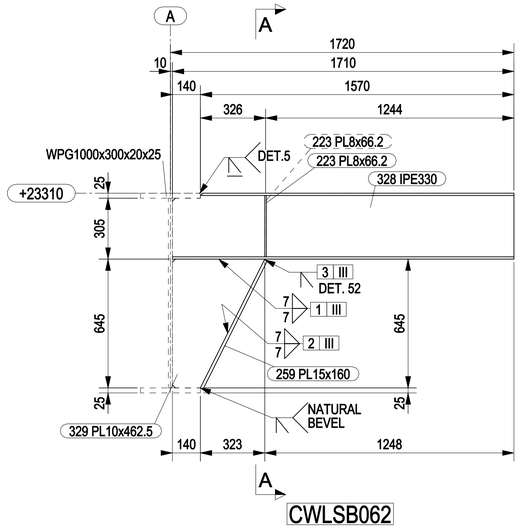


CWLSB062

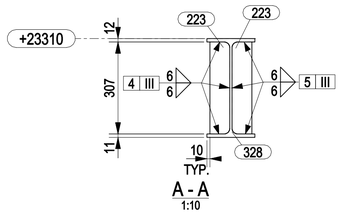


A - A
1:10


MARK	POS.	Q.TY	DENOMINATION	LENGTH (mm)	MATERIAL GRADE	STR. CAT.	WEIGHT (Kg)	P. SURF. (m^2)	NOTES
CWLSB062	223	2	PL8x66.2	307	S355MLO	3	2.5	0.09	
CWLSB062	259	1	PL15x160	719	S355MLO	3	13.5	0.26	
CWLSB062	328	1	IPE330	1710	S355J2	3	81.8	2.14	
CWLSB062	329	1	PL10x462.5	645	S355MLO	3	15.2	0.41	
CWLSB063	223	2	PL8x66.2	307	S355MLO	3	2.5	0.09	
CWLSB063	240	1	IPE330	1710	S355J2	3	80.9	2.14	
CWLSB063	258	1	PL10x462.5	645	S355MLO	3	15.2	0.41	
CWLSB063	259	1	PL15x160	719	S355MLO	3	13.5	0.26	
CWLSB064	223	2	PL8x66.2	307	S355MLO	3	2.5	0.09	
CWLSB064	259	1	PL15x160	719	S355MLO	3	13.5	0.26	
CWLSB064	557	1	IPE330	1710	S355J2	3	80.9	2.14	
CWLSB064	329	1	PL10x462.5	645	S355MLO	3	15.2	0.41	
CWLSB072	227	2	PL10x135.2	297	S355MLO	3	6.3	0.18	
CWLSB072	228	1	PL30x430	440	S355MLO	3	44.6	0.43	
CWLSB072	229	1	HEA340	1807	S355J2	3	174.0	3.24	
CWLSB072	255	1	PL15x300	1162	S355MLO	3	41.0	0.74	
CWLSB072	256	1	PL15x645	1110	S355MLO	3	47.4	0.85	
CWLSB072	257	2	PL12x120	240	S355MLO	3	3.8	0.10	
						TOTALE	654.5	14.24	

NOTES


1 – ALL DIMENSIONS AND ELEVATIONS ARE IN MILLIMETERS U.N.O.
2 – ALL ELEVATIONS ARE REFERED TO C.D.

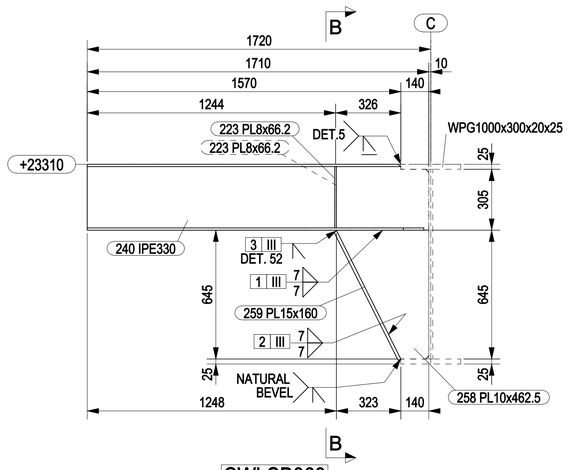


CWLSB063

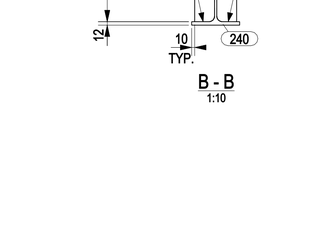

B - B
1:10

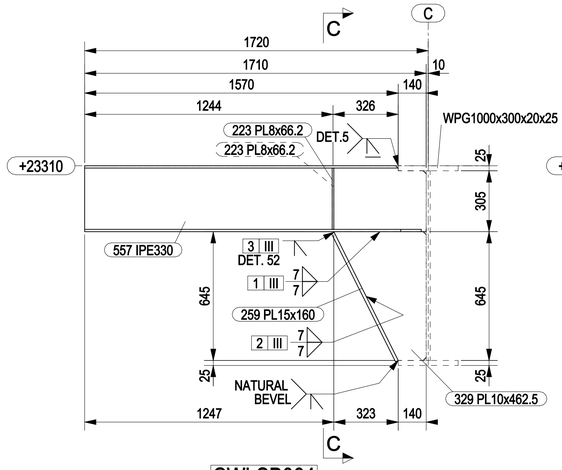


CWLSB064

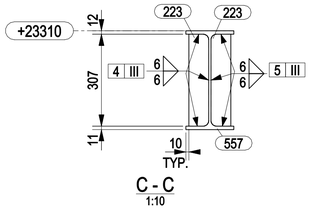


C - C
1:10

KEY PLAN

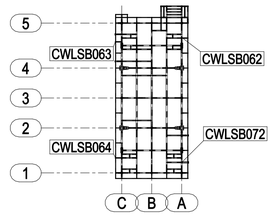


PLAN AT EL.+23310 TOS

HOLDS

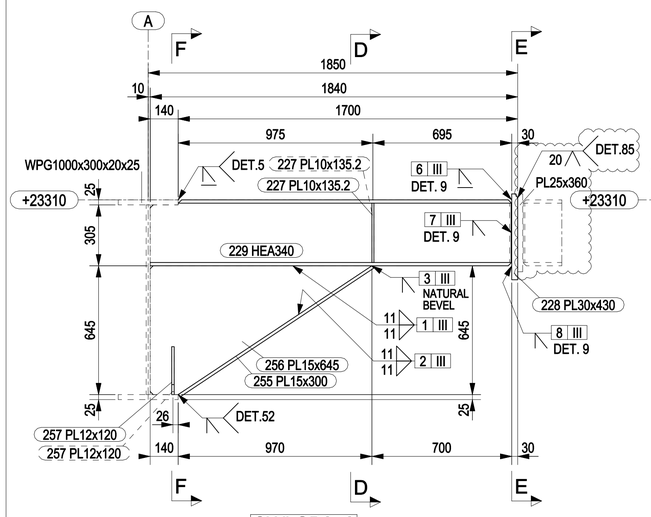


CWLSB072


2

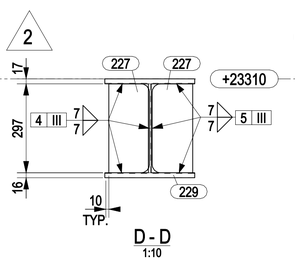

D - D
1:10

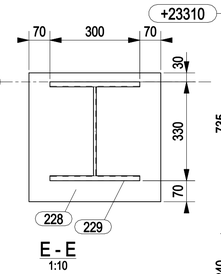


E - E
1:10

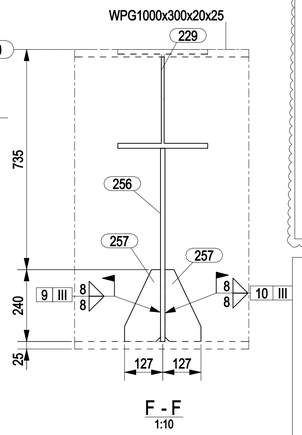


F - F
1:10


2

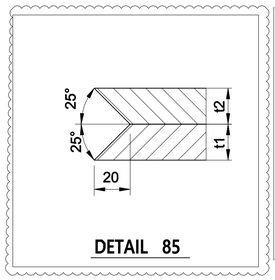


DETAIL 85

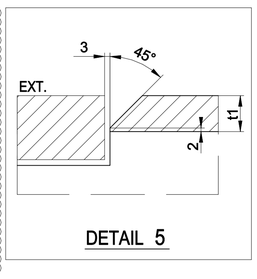

DETAIL 5

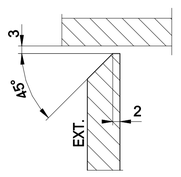

DETAIL 9

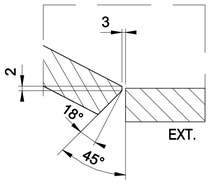

DETAIL 52

REFERENCE DRAWINGS

DWG No.	DESCRIPTION
123A90-DDL-ST-DD-90057	TOPSIDE-SECONDARY STEEL PLAN AT EL.+23310 TOS

REV.	DATE	DRN	CHKD	APPD	DESCRIPTION
2	18/03/2024	CM-TS	MR	DC	REVISED WHERE INDICATED
1	19/01/2024	CM-TS	MR	DC	REVISED WHERE INDICATED
0	11/12/2023	CM-TS	MR	DC	ISSUED FOR CONSTRUCTION

CROSSWIND

ROSETTI MARINO

TITLE :
BASE LOAD POWER HUB (BLPH)
TOP SIDES – SECONDARY PLAN AT EL. +23310 TOS
MARK CWLSB062 TO CWLSB064 – CWLSB072

CONTRACT NO./TITLE CW-I-WP4-2023-05/HOLLANDSE KUST NOORD WIND PARK			SCALE 1:15
DRAWN CM-TS	CHECKED M.ROSSI	APPROVED D.CASADIO	DATE 18/03/2024

A1	DRAWING NO. 123A90-FDL-ST-DD-90117	SHEET 001	REV. 2