

MARK	POS.	Q.TY	DENOMINATION	LENGTH (mm)	MATERIAL GRADE	STR. CAT.	WEIGHT (Kg)	P. SURF. (m^2)	NOTES
CWUPG016	112	2	PL25x300	3344	S420MLO	2	391.3	4.36	
CWUPG016	113	1	PL15x950	3983	S420MLO	2	445.4	7.71	
CWUPG016	149	1	PL10x132.5	645	S355MLO	3	6.7	0.19	
CWUPG016	151	1	PL10x132.5	950	S355MLO	3	9.9	0.27	
						TOTALE	853.3	12.53	


2

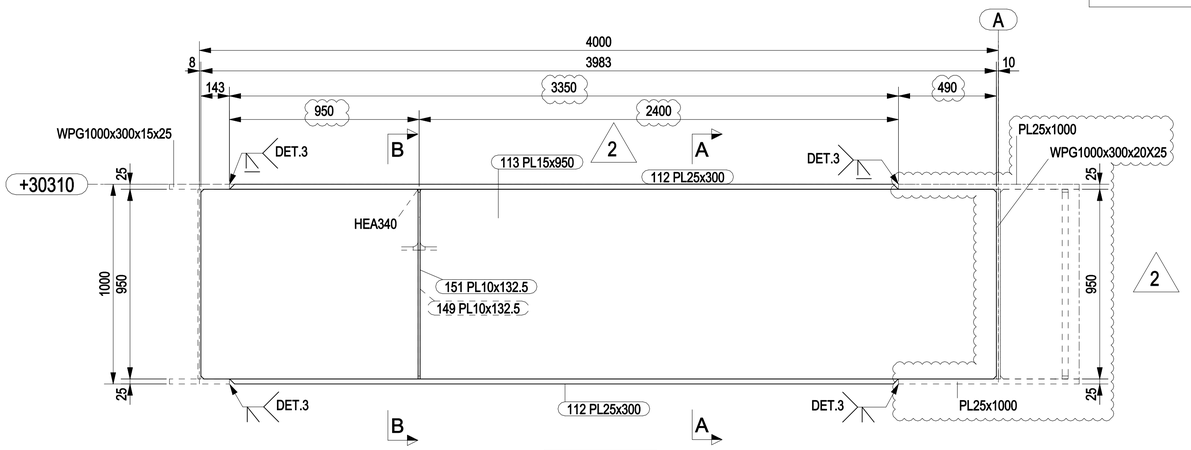


CWUPG016
WPG1000x300x15x25

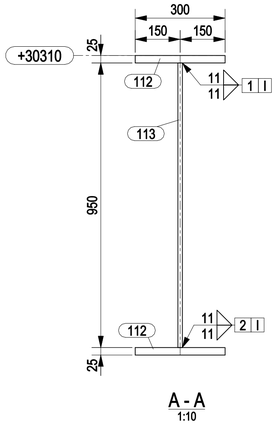

A - A
1:10

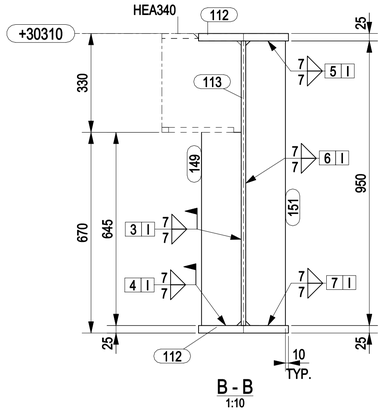

B - B
1:10

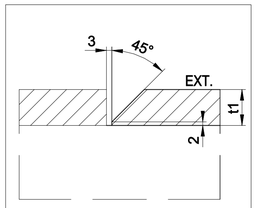


DETAIL 3

NOTES

1 – ALL DIMENSIONS AND ELEVATIONS ARE IN MILLIMETERS U.N.O.
2 – ALL ELEVATIONS ARE REFERED TO C.D.

KEY PLAN

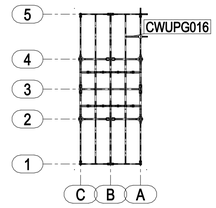

PLAN AT EL.+30310 TOS

HOLDS

REFERENCE DRAWINGS

DWG No.	DESCRIPTION
123A90-DDL-ST-DD-90050	TOPSIDE-PRIMARY STEEL PLAN AT EL.+30310 TOS

REV.	DATE	DRN	CHKD	APPD	DESCRIPTION
2	05/04/2024	CM-TS	MR	DC	REVISED WHERE INDICATED
1	22/01/2024	CM-TS	MR	DC	RELEASED HOLD / REVISED WHERE IND.
0	07/12/2023	CM-TS	MR	DC	ISSUED FOR CONSTRUCTION

CROSSWIND

ROSETTI MARINO

TITLE :
BASE LOAD POWER HUB (BLPH)
TOP SIDES – PRIMARY PLAN AT EL. +30310 TOS
MARK CWUPG016

CONTRACT NO./TITLE CW-I-WP4-2023-05/HOLLANDSE KUST NOORD WIND PARK			SCALE 1:15
DRAWN CM-TS	CHECKED M.ROSSI	APPROVED D.CASADIO	DATE 05/04/2024

A1	DRAWING NO. 123A90-FDL-ST-DD-90143	SHEET 001	REV. 2