


MARK	POS.	Q.TY	DENOMINATION	LENGTH (mm)	MATERIAL GRADE	STR. CAT.	WEIGHT (Kg)	P. SURF. (m^2)	NOTES
CWUPG015	110	2	PL25x300	1387	S420MLO	2	162.1	1.82	
CWUPG015	111	1	PL15x950	1880	S420MLO	2	210.3	3.66	
CWUPG015	143	1	PL12x132.5	485	S355MLO	3	6.0	0.14	
CWUPG015	153	1	PL10x132.5	645	S355MLO	3	6.7	0.19	
						TOTALE	385.1	5.81	

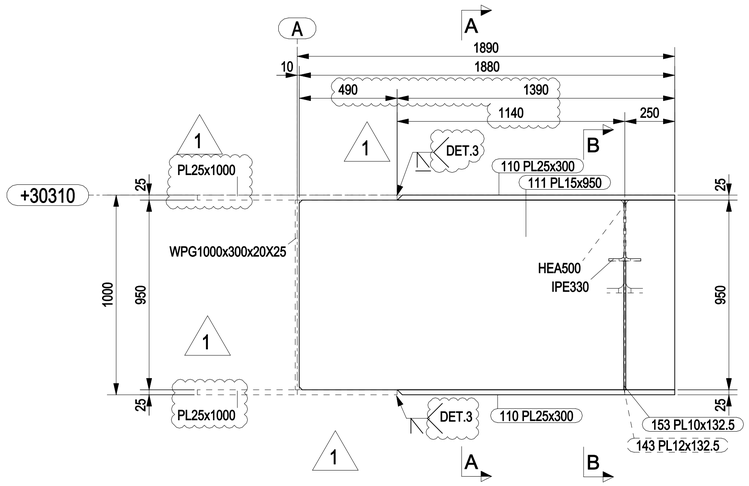

CWUPG015
WPG1000x300x15x25

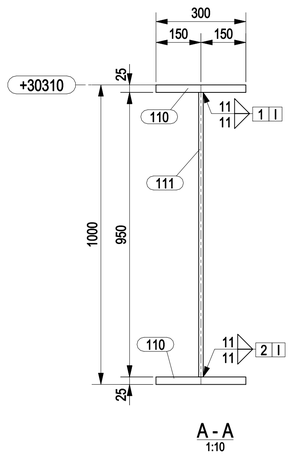

A - A
1:10

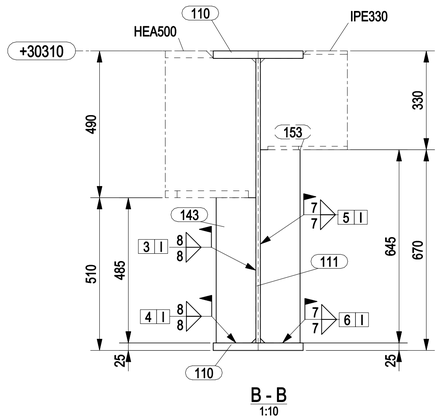


B - B
1:10

NOTES

1 – ALL DIMENSIONS AND ELEVATIONS ARE IN MILLIMETERS U.N.O.
2 – ALL ELEVATIONS ARE REFERED TO C.D.

KEY PLAN

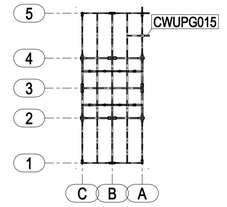

PLAN AT EL.+30310 TOS


HOLDS

REFERENCE DRAWINGS

DWG No.	DESCRIPTION
123A90-DDL-ST-DD-90050	TOPSIDE-PRIMARY STEEL PLAN AT EL.+30310 TOS

REV.	DATE	DRN	CHKD	APPD	DESCRIPTION
1	05/04/2024	CM-TS	MR	DC	REVISED WHERE INDICATED
0	07/12/2023	CM-TS	MR	DC	ISSUED FOR CONSTRUCTION

1

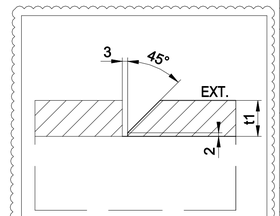

DETAIL 3

CROSSWIND

ROSETTI MARINO

TITLE :
BASE LOAD POWER HUB (BLPH)
TOP SIDES – PRIMARY PLAN AT EL. +30310 TOS
MARK CWUPG015

CONTRACT NO./TITLE CW-I-WP4-2023-05/HOLLANDSE KUST NOORD WIND PARK			SCALE 1:15
DRAWN CM-TS	CHECKED M.ROSSI	APPROVED D.CASADIO	DATE 05/04/2024
A1	DRAWING NO. 123A90-FDL-ST-DD-90146	SHEET 001	REV. 1