


MARK	POS.	Q.TY	DENOMINATION	LENGTH (mm)	MATERIAL GRADE	STR. CAT.	WEIGHT (Kg)	P. SURF. (m^2)	NOTES
CWUSB031	373	1	IPE330	3992	S355J2	3	191.7	5.01	
CWUSB032	373	1	IPE330	3992	S355J2	3	191.7	5.01	
CWUSB033	373	1	IPE330	3992	S355J2	3	191.7	5.01	
CWUSB034	373	1	IPE330	3992	S355J2	3	191.7	5.01	
CWUSB035	373	1	IPE330	3992	S355J2	3	191.7	5.01	
CWUSB036	373	1	IPE330	3992	S355J2	3	191.7	5.01	
CWUSB037	373	1	IPE330	3992	S355J2	3	191.7	5.01	
CWUSB038	374	1	IPE330	1572	S355J2	3	74.6	1.97	
CWUSB038	393	2	PL8x66.2	307	S355MLO	3	2.5	0.09	
CWUSB038	405	1	PL10x442.5	650	S355MLO	3	14.3	0.38	
CWUSB038	406	1	PL15x160	724	S355MLO	3	13.6	0.26	
CWUSB039	374	1	IPE330	1572	S355J2	3	74.6	1.97	
CWUSB039	393	2	PL8x66.2	307	S355MLO	3	2.5	0.09	
CWUSB039	405	1	PL10x442.5	650	S355MLO	3	14.3	0.38	
CWUSB039	406	1	PL15x160	724	S355MLO	3	13.6	0.26	
CWUSB048	385	1	IPE330	3986	S355J2	3	190.5	5.00	
CWUSB049	386	1	IPE330	3592	S355J2	3	172.0	4.50	
CWUSB050	386	1	IPE330	3592	S355J2	3	172.0	4.50	
						TOTALE	2086.2	54.46	

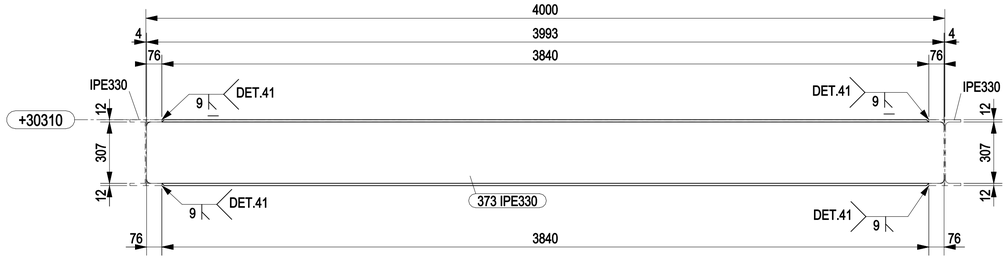


CWUSB031 CWUSB032 CWUSB033 CWUSB034
CWUSB035 CWUSB036 CWUSB037

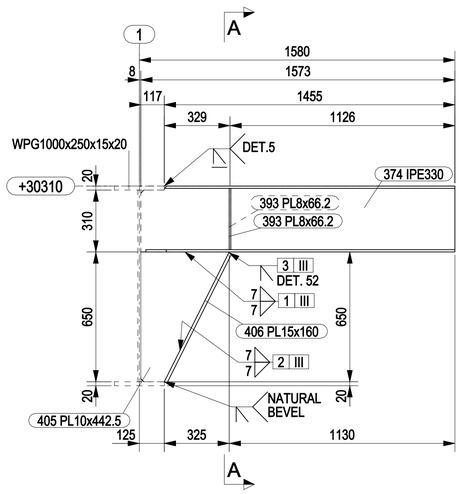


CWUSB038

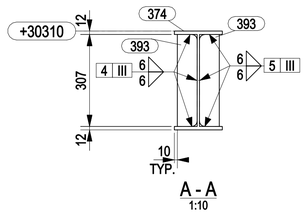


A - A
1:10

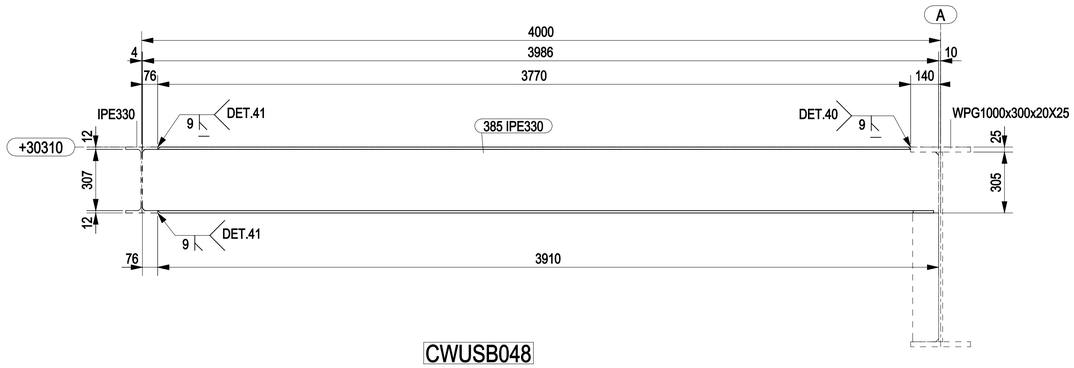


CWUSB048

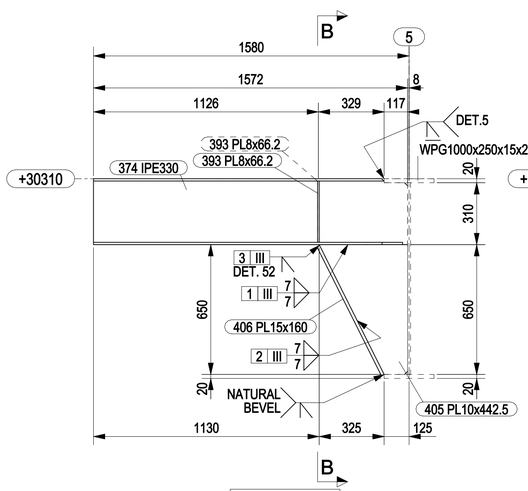


CWUSB039

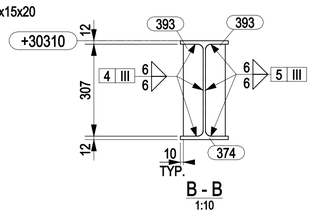


B - B
1:10

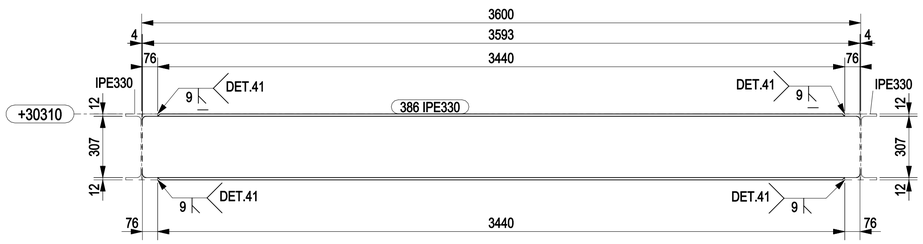


CWUSB049 CWUSB050

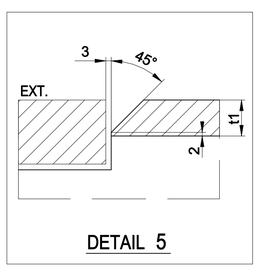


DETAIL 5

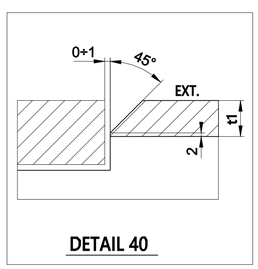

DETAIL 40

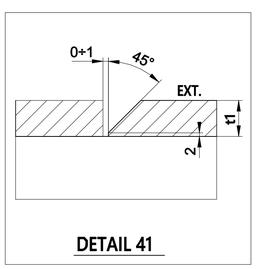

DETAIL 41

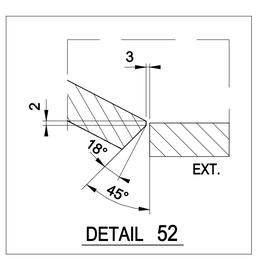


DETAIL 52

NOTES

1 – ALL DIMENSIONS AND ELEVATIONS ARE IN MILLIMETERS U.N.O.
2 – ALL ELEVATIONS ARE REFERED TO C.D.

KEY PLAN

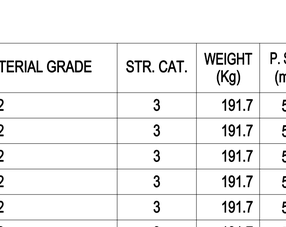

PLAN AT EL.+30310 TOS

HOLDS

REFERENCE DRAWINGS

DWG No.	DESCRIPTION
123A90-DDL-ST-DD-90058	TOPSIDE-SECONDARY STEEL PLAN AT EL.+30310 TOS

REV.	DATE	DRN	CHKD	APPD	DESCRIPTION
0	15/12/2023	CM-TS	MR	DC	ISSUED FOR CONSTRUCTION

CROSSWIND
ROSETTI MARINO

TITLE :
BASE LOAD POWER HUB (BLPH)
TOP SIDES – SECONDARY PLAN AT EL. +30310 TOS
MARK CWUSB031 TO CWUSB039 – CWUSB048 TO CWUSB050

CONTRACT NO./TITLE CW-I-WP4-2023-05/HOLLANDSE KUST NOORD WIND PARK			SCALE 1:15
DRAWN CM-TS	CHECKED M.ROSSI	APPROVED D.CASADIO	DATE 15/12/2023
A1	DRAWING NO. 123A90-FDL-ST-DD-90169	SHEET 001	REV. 0