

MARK	POS.	Q.TY	DENOMINATION	LENGTH (mm)	MATERIAL GRADE	STR. CAT.	WEIGHT (Kg)	P. SURF. (m^2)	NOTES
CWBR011	447	1	Ø355.6x12.7	9605	API5LX52	3	992.6	10.37	
CWBR012	447	1	Ø355.6x12.7	9605	API5LX52	3	992.6	10.37	
CWLG005	442	1	Ø406.4x12.7	5100	API5LX52	3	627.1	6.52	
CWLG006	442	1	Ø406.4x12.7	5100	API5LX52	3	627.1	6.52	
CWLG017	453	1	Ø406.4x21.44	900	API5LX52	3	182.7	1.18	
CWLG018	453	1	Ø406.4x21.44	900	API5LX52	3	182.7	1.18	
						TOTALE	3604.8	36.14	


1 1

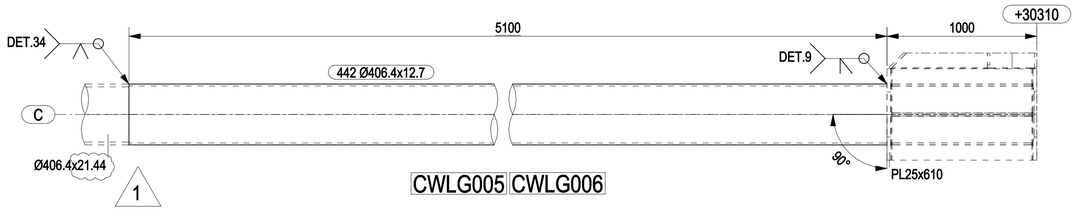

CWLG005 CWLG006

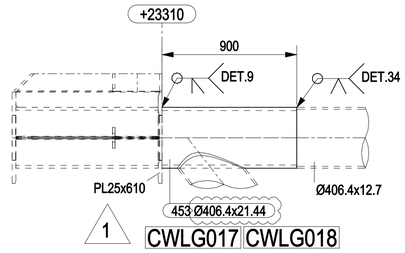

CWLG017 CWLG018

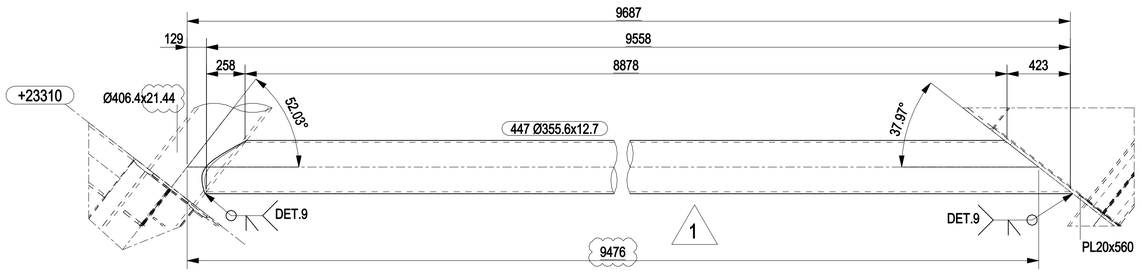


CWBR011 CWBR012

NOTES

1 – ALL DIMENSIONS AND ELEVATIONS ARE IN MILLIMETERS U.N.O.
2 – ALL ELEVATIONS ARE REFERED TO C.D.

KEY PLAN

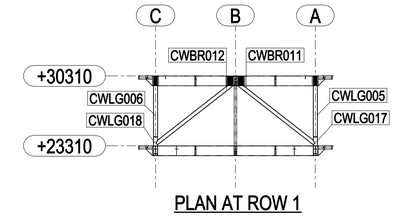


PLAN AT ROW 1


HOLDS

REFERENCE DRAWINGS

DWG No.	DESCRIPTION
123A90-DDL-ST-DD-90045	TOPSIDE-PRIMARY STEEL ELEVATION AT ROW - 1

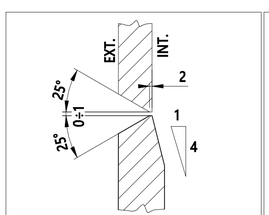

DETAIL 34

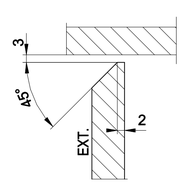

DETAIL 9

REV.	DATE	DRN	CHKD	APPD	DESCRIPTION
1	19/01/2024	CM-TS	MR	DC	REVISED WHERE INDICATED
0	05/01/2024	CM-TS	MR	DC	ISSUED FOR CONSTRUCTION

CROSSWIND

ROSETTI MARINO

TITLE :
BASE LOAD POWER HUB (BLPH)
TOP SIDES – ELEVATION AT ROW – 1
MARKS CWLG005 – CWLG006 – CWLG017 – CWLG018 – CWBR011 – CWBR012

CONTRACT NO./TITLE CW-I-WP4-2023-05/HOLLANDSE KUST NOORD WIND PARK			SCALE 1:20
DRAWN CM-TS	CHECKED M.ROSSI	APPROVED D.CASADIO	DATE 03/01/2024

A1	DRAWING NO. 123A90-FDL-ST-DD-90187	SHEET 001	REV. 1