
MARK	POS.	Q.TY	DENOMINATION	LENGTH (mm)	MATERIAL GRADE	STR. CAT.	WEIGHT (Kg)	P. SURF. (m^2)	NOTES
CWLG001	441	1	Ø273.1x11.13	6000	API5LX52	3	429.7	5.15	
CWLG003	441	1	Ø273.1x11.13	6000	API5LX52	3	429.7	5.15	
						TOTALE	859.3	10.30	

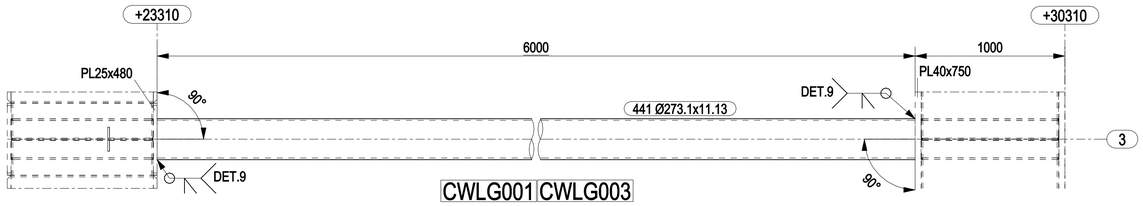


CWLG001 CWLG003

NOTES

1 – ALL DIMENSIONS AND ELEVATIONS ARE IN MILLIMETERS U.N.O.
2 – ALL ELEVATIONS ARE REFERED TO C.D.

KEY PLAN

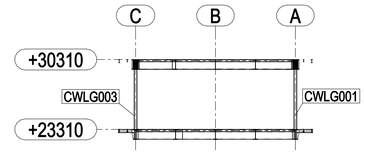


PLAN AT ROW 3

HOLDS

REFERENCE DRAWINGS

DWG No.	DESCRIPTION
123A90-DDL-ST-DD-90046	TOPSIDE-PRIMARY STEEL ELEVATION AT ROW - 3

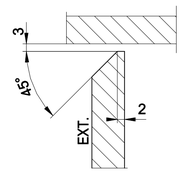

DETAIL 9

REV.	DATE	DRN	CHKD	APPD	DESCRIPTION
0	05/01/2024	CM-TS	MR	DC	ISSUED FOR CONSTRUCTION

CROSSWIND

ROSETTI MARINO

TITLE :

BASE LOAD POWER HUB (BLPH)
TOP SIDES – ELEVATION AT ROW – 3
MARKS CWLG001 – CWLG003

CONTRACT NO./TITLE CW-I-WP4-2023-05/HOLLANDSE KUST NOORD WIND PARK			SCALE 1:20
DRAWN CM-TS	CHECKED M.ROSSI	APPROVED D.CASADIO	DATE 03/01/2024
A1	DRAWING NO. 123A90-FDL-ST-DD-90189	SHEET 001	REV. 0