



MARK	POS.	Q.TY	DENOMINATION	LENGTH (mm)	MATERIAL GRADE	STR. CAT.	WEIGHT (Kg)	P. SURF. (m^2)	NOTES
CWBR013	447	1	Ø355.6x12.7	9605	API5LX52	3	992.6	10.37	
CWBR014	447	1	Ø355.6x12.7	9605	API5LX52	3	992.6	10.37	
CWLG007	442	1	Ø406.4x12.7	5100	API5LX52	3	627.1	6.52	
CWLG008	514	1	Ø406.4x12.7	2700	API5LX52	3	332.0	3.46	
CWLG008	520	1	Ø406.4x12.7	2400	API5LX52	3	295.1	3.08	
CWLG015	453	1	Ø406.4x21.44	900	API5LX52	3	182.7	1.18	
CWLG016	453	1	Ø406.4x21.44	900	API5LX52	3	182.7	1.18	
						TOTALE	3604.6	36.16	

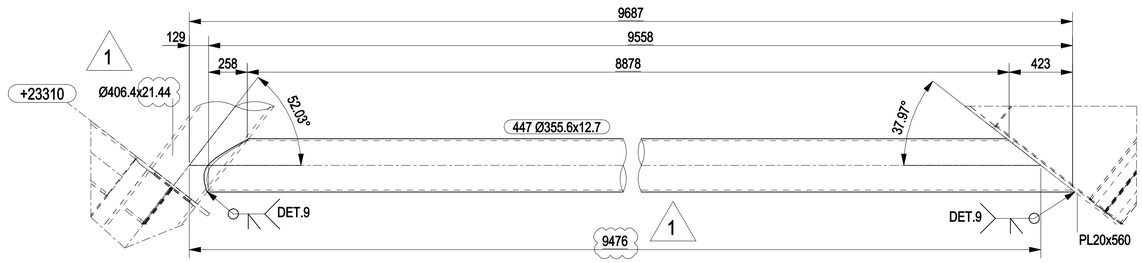

CWBR013 CWBR014

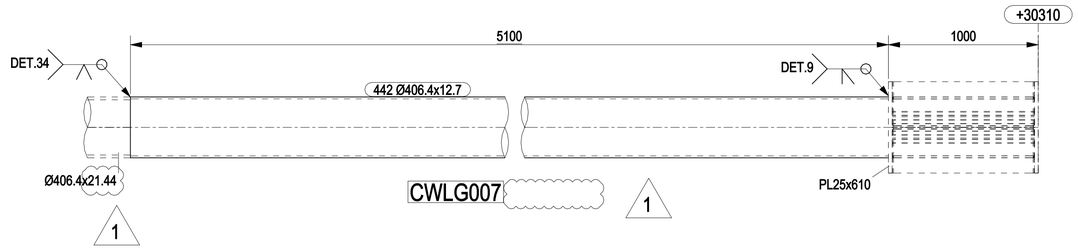


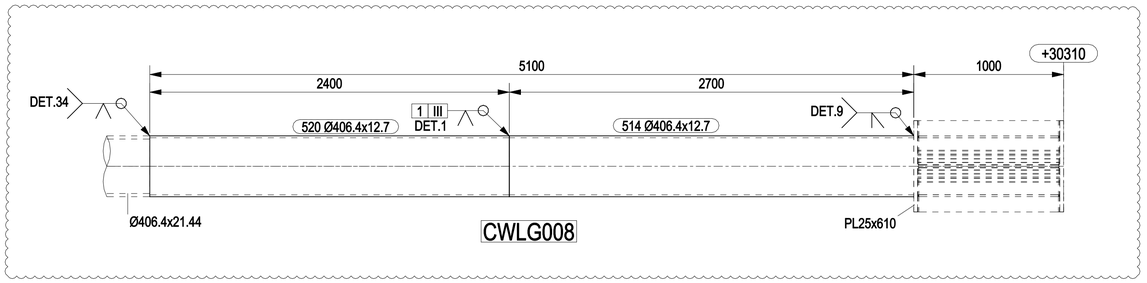

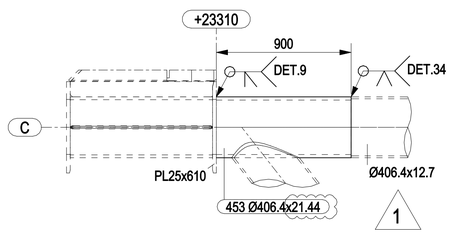


CWLG015 CWLG016


1

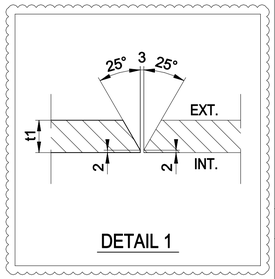

DETAIL 1

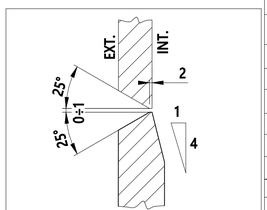

DETAIL 34

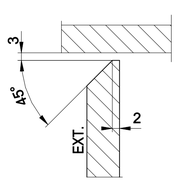


DETAIL 9

NOTES

1 – ALL DIMENSIONS AND ELEVATIONS ARE IN MILLIMETERS U.N.O.
2 – ALL ELEVATIONS ARE REFERED TO C.D.

KEY PLAN

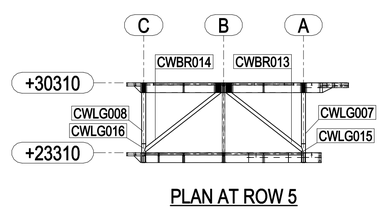

PLAN AT ROW 5

HOLDS

REFERENCE DRAWINGS

DWG No.	DESCRIPTION
123A90-DDL-ST-DD-90047	TOPSIDE-PRIMARY STEEL ELEVATION AT ROW - 5

REV.	DATE	DRN	CHKD	APPD	DESCRIPTION
1	19/01/2024	CM-TS	MR	DC	REVISED WHERE INDICATED
0	05/01/2024	CM-TS	MR	DC	ISSUED FOR CONSTRUCTION

CROSSWIND

ROSETTI MARINO

TITLE :

BASE LOAD POWER HUB (BLPH)
TOP SIDES – ELEVATION AT ROW – 5
MARKS CWBR013 – CWBR014 – CWLG007 – CWLG008 – CWLG015 – CWLG016

CONTRACT NO./TITLE CW-I-WP4-2023-05/HOLLANDSE KUST NOORD WIND PARK			SCALE 1:20
DRAWN CM-TS	CHECKED M.ROSSI	APPROVED D.CASADIO	DATE 03/01/2024

A1	DRAWING NO. 123A90-FDL-ST-DD-90191	SHEET 001	REV. 1