

MARK	POS.	Q.TY	DENOMINATION	LENGTH (mm)	MATERIAL GRADE	STR. CAT.	WEIGHT (Kg)	P. SURF. (m^2)	NOTES
CWLG002	441	1	Ø273.1x11.13	6000	API5LX52	3	429.7	5.15	
CWLG004	515	2	Ø273.1x11.13	3000	API5LX52	3	429.7	5.16	
CWLG009	446	1	Ø323.9x19.05	6000	API5LX52	3	856.4	6.12	
CWLG010	446	1	Ø323.9x19.05	6000	API5LX52	3	856.4	6.12	
						TOTALE	2572.1	22.55	

2


2

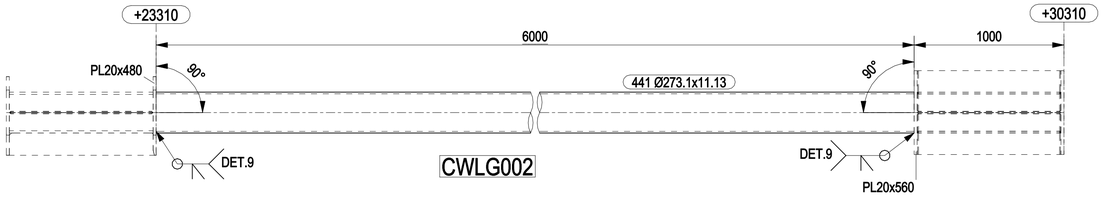


CWLG002

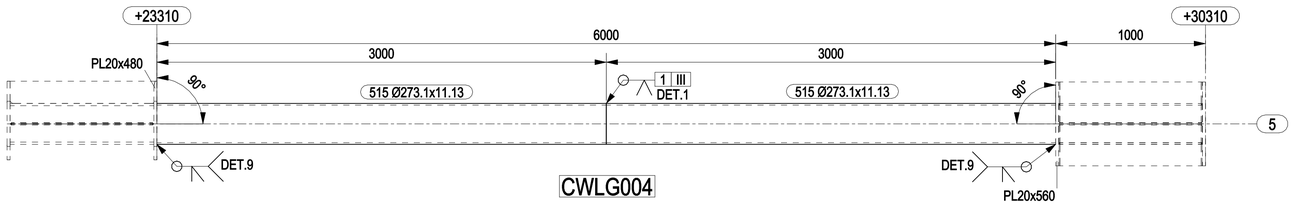


CWLG004

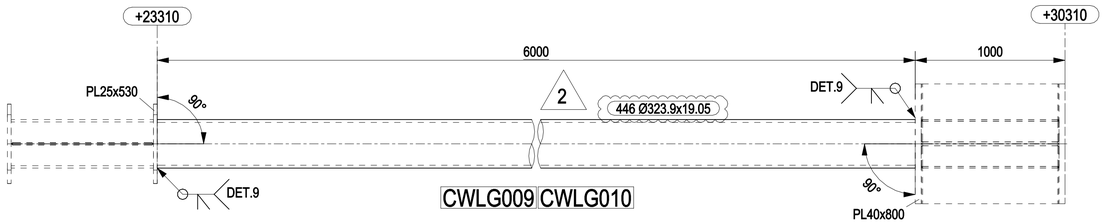

CWLG009 CWLG010

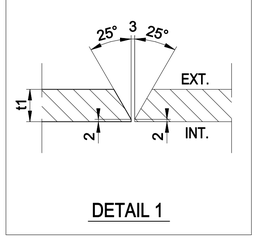

DETAIL 1

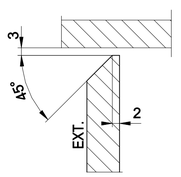


DETAIL 9

NOTES

1 – ALL DIMENSIONS AND ELEVATIONS ARE IN MILLIMETERS U.N.O.
2 – ALL ELEVATIONS ARE REFERED TO C.D.

KEY PLAN

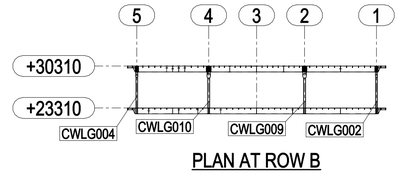

PLAN AT ROW B

HOLDS

REFERENCE DRAWINGS

DWG No.	DESCRIPTION
123A90-DDL-ST-DD-90043	TOPSIDE-PRIMARY STEEL ELEVATION AT ROW - B

REV.	DATE	DRN	CHKD	APPD	DESCRIPTION
2	16/02/2024	CM-TS	MR	DC	REVISED WHERE INDICATED
1	19/01/2024	CM-TS	MR	DC	REVISED WHERE INDICATED
0	05/01/2024	CM-TS	MR	DC	ISSUED FOR CONSTRUCTION

CROSSWIND

ROSETTI MARINO

TITLE :

BASE LOAD POWER HUB (BLPH)
TOP SIDES – ELEVATION AT ROW – B
MARK CWLG002 – CWLG004 – CWLG009 – CWLG010

CONTRACT NO./TITLE CW-I-WP4-2023-05/HOLLANDSE KUST NOORD WIND PARK			SCALE 1:20
DRAWN CM-TS	CHECKED M.ROSSI	APPROVED D.CASADIO	DATE 03/01/2024
A1	DRAWING NO. 123A90-FDL-ST-DD-90194	SHEET 001	REV. 2