

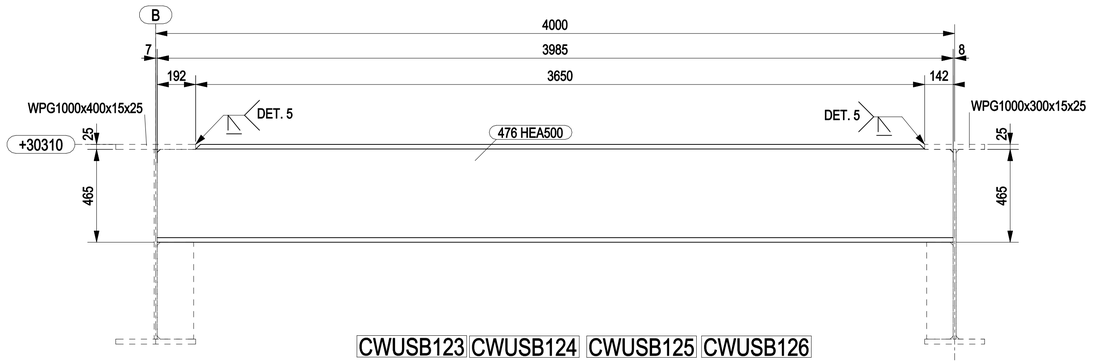


CWUSB123 CWUSB124 CWUSB125 CWUSB126

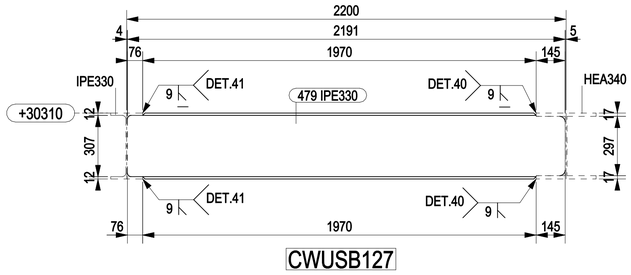


CWUSB127

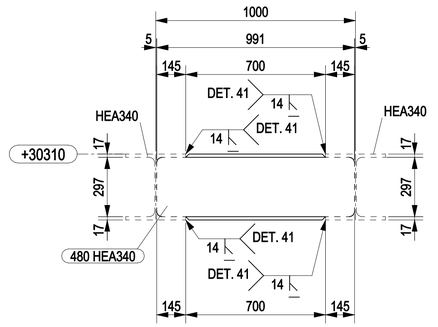


CWUSB128 CWUSB129 CWUSB131 CWUSB132


1

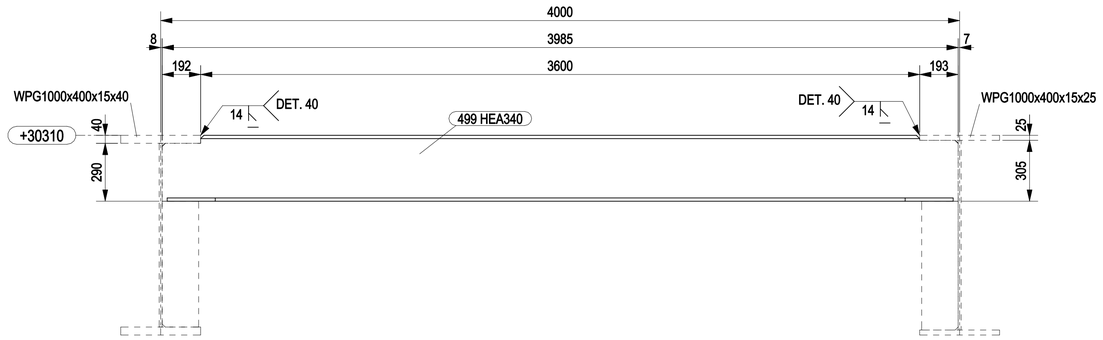

CWUSB134 CWUSB135
CWUSB151 CWUSB152

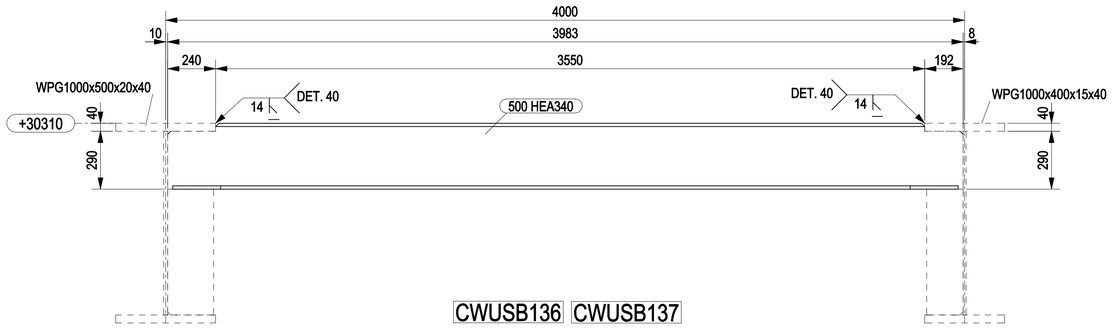

CWUSB136 CWUSB137
CWUSB153 CWUSB154

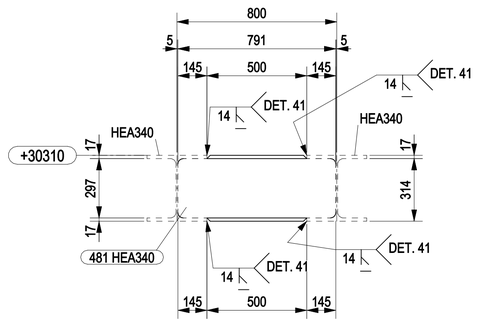

CWUSB133

MARK	POS.	Q.TY	DENOMINATION	LENGTH (mm)	MATERIAL GRADE	STR. CAT.	WEIGHT (Kg)	P. SURF. (m^2)	NOTES
CWUSB123	476	1	HEA500	3985	S355J2	3	598.7	8.41	
CWUSB124	476	1	HEA500	3985	S355J2	3	598.7	8.41	
CWUSB125	476	1	HEA500	3985	S355J2	3	598.7	8.41	
CWUSB126	476	1	HEA500	3985	S355J2	3	598.7	8.41	
CWUSB127	479	1	IPE330	2191	S355J2	3	100.7	2.75	
CWUSB128	480	1	HEA340	990	S355J2	3	79.9	1.78	
CWUSB129	480	1	HEA340	990	S355J2	3	79.9	1.78	
CWUSB131	480	1	HEA340	990	S355J2	3	79.9	1.78	
CWUSB132	480	1	HEA340	990	S355J2	3	79.9	1.78	
CWUSB133	481	1	HEA340	790	S355J2	3	58.9	1.42	
CWUSB134	499	1	HEA340	3985	S355J2	3	391.7	7.15	
CWUSB135	499	1	HEA340	3985	S355J2	3	391.7	7.15	
CWUSB136	500	1	HEA340	3983	S355J2	3	389.0	7.15	
CWUSB137	500	1	HEA340	3982	S355J2	3	389.0	7.15	
CWUSB151	499	1	HEA340	3985	S355J2	3	391.7	7.15	
CWUSB152	499	1	HEA340	3985	S355J2	3	391.7	7.15	
CWUSB153	500	1	HEA340	3983	S355J2	3	389.0	7.15	
CWUSB154	500	1	HEA340	3982	S355J2	3	389.0	7.15	
						TOTALE	5996.9	102.12	

1


1

MARKS DELETED: CWUSB130

NOTES

1 – ALL DIMENSIONS AND ELEVATIONS ARE IN MILLIMETERS U.N.O.
2 – ALL ELEVATIONS ARE REFERED TO C.D.

KEY PLAN

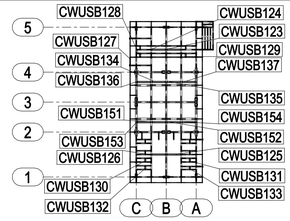


PLAN AT EL.+30310 TOS

HOLDS


REFERENCE DRAWINGS

DWG No.	DESCRIPTION
123A90-DDL-ST-DD-90058	TOPSIDE-SECONDARY STEEL PLAN AT EL.+30310 TOS


REV.	DATE	DRN	CHKD	APPD	DESCRIPTION
1	02/05/2024	CM–TS	MR	DC	REVISED WHERE INDICATED
0	19/01/2024	CM–TS	MR	DC	ISSUED FOR CONSTRUCTION

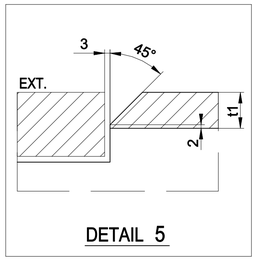

DETAIL 5

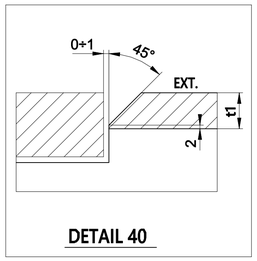

DETAIL 40

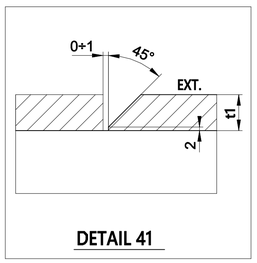

DETAIL 41

CROSSWIND

ROSETTI MARINO

TITLE : BASE LOAD POWER HUB (BLPH)
TOP SIDES – SECONDARY PLAN AT EL. +30310 TOS

1

MARK CWUSB123 TO CWUSB129 – CWUSB131 – CWUSB137 – CWUSB151 TO CWUSB154

CONTRACT NO./TITLE CW-I-WP4-2023-05/HOLLANDSE KUST NOORD WIND PARK | SCALE 1:15

DRAWN CM–TS | CHECKED M.ROSSI | APPROVED D.CASADIO | DATE 02/05/2024

A1 | DRAWING NO. 123A90–FDL–ST–DD–90217 | SHEET 001 | REV. 1