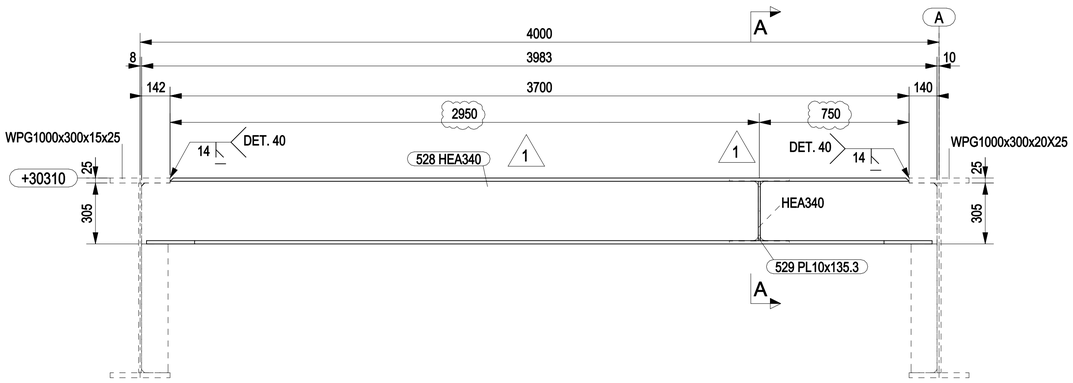
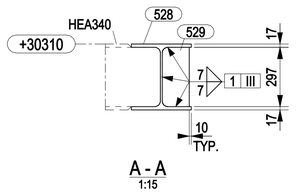
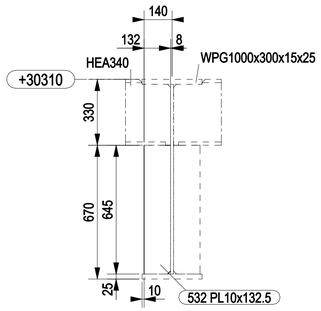
| MARK | POS. | Q.TY | DENOMINATION | LENGTH (mm) | MATERIAL GRADE | STR. CAT. | WEIGHT (Kg) | P. SURF. (m^2) | NOTES |
|---|---|---|---|---|---|---|---|---|---|
| CWUSB178 | 528 | 1 | HEA340 | 3983 | S355J2 | 3 | 396.0 | 7.15 | |
| CWUSB178 | 529 | 1 | PL10x135.3 | 297 | S355MLO | 3 | 3.1 | 0.09 | |
| CWUSB179 | 532 | 1 | PL10x132.5 | 645 | S355MLO | 3 | 6.7 | 0.19 | |
| CWUSB180 | 532 | 1 | PL10x132.5 | 645 | S355MLO | 3 | 6.7 | 0.19 | |
| CWUSB181 | 533 | 1 | PL10x182.5 | 645 | S355MLO | 3 | 9.2 | 0.25 | |
| CWUSB182 | 533 | 1 | PL10x182.5 | 645 | S355MLO | 3 | 9.2 | 0.25 | |
| CWUSB183 | 534 | 1 | HEA340 | 1988 | S355J2 | 3 | 183.2 | 3.57 | |
| CWUSB184 | 534 | 1 | HEA340 | 1988 | S355J2 | 3 | 183.2 | 3.57 | |
| CWUSB185 | 534 | 1 | HEA340 | 1988 | S355J2 | 3 | 183.2 | 3.57 | |
| CWUSB186 | 534 | 1 | HEA340 | 1988 | S355J2 | 3 | 183.2 | 3.57 | |
| | | | | | | TOTALE | 1163.6 | 22.38 | |



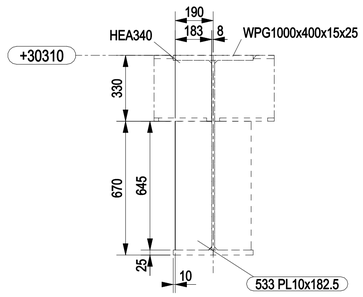

CWUSB178



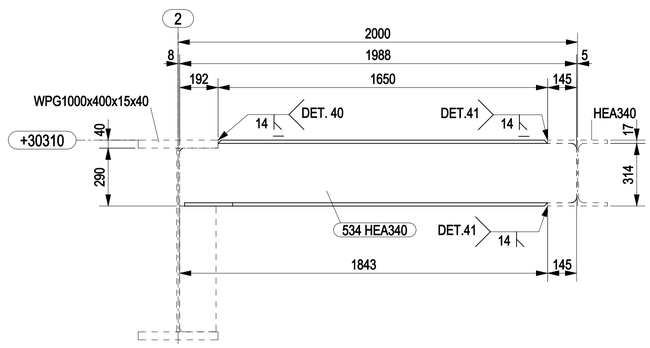

A - A
1:15



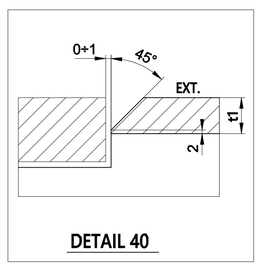

CWUSB179 CWUSB180



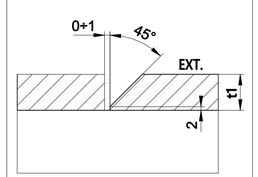

CWUSB181 CWUSB182




CWUSB183 CWUSB184 CWUSB185 CWUSB186




DETAIL 40

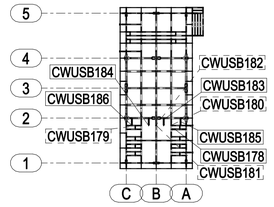



DETAIL 41

## NOTES

1 – ALL DIMENSIONS AND ELEVATIONS ARE IN MILLIMETERS U.N.O.
2 – ALL ELEVATIONS ARE REFERED TO C.D.

## KEY PLAN




PLAN AT EL.+30310 TOS

## HOLDS

## REFERENCE DRAWINGS

| DWG No. | DESCRIPTION |
|---|---|
| 123A90-DDL-ST-DD-90058 | TOPSIDE-SECONDARY STEEL PLAN AT EL.+30310 TOS |

| REV. | DATE | DRN | CHKD | APPD | DESCRIPTION |
|---|---|---|---|---|---|
| 1 | 05/04/2024 | CM–TS | MR | DC | REVISED WHERE INDICATED / REMOVED HOLD |
| 0 | 19/01/2024 | CM–TS | MR | DC | ISSUED FOR CONSTRUCTION |

CROSSWIND

ROSETTI MARINO

TITLE :
BASE LOAD POWER HUB (BLPH)
TOP SIDES – SECONDARY PLAN AT EL. +30310 TOS
MARK CWUSB178 TO CWUSB186

CONTRACT NO./TITLE CW–I–WP4–2023–05/HOLLANDSE KUST NOORD WIND PARK | SCALE 1:15

DRAWN CM–TS | CHECKED M.ROSSI | APPROVED D.CASADIO | DATE 05/04/2024

A1 | DRAWING NO. 123A90–FDL–ST–DD–90222 | SHEET 001 | REV. 1