
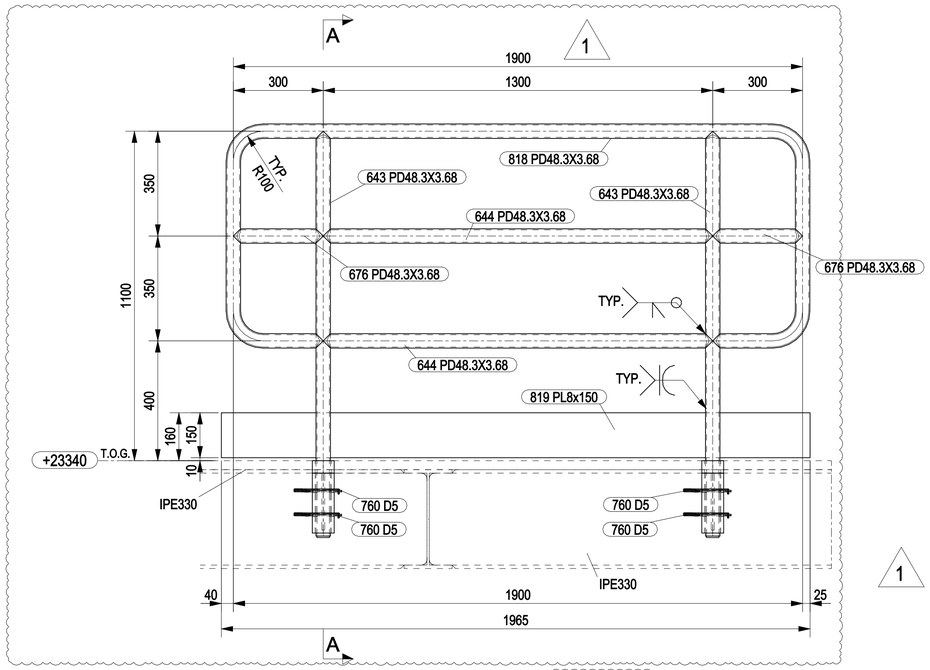


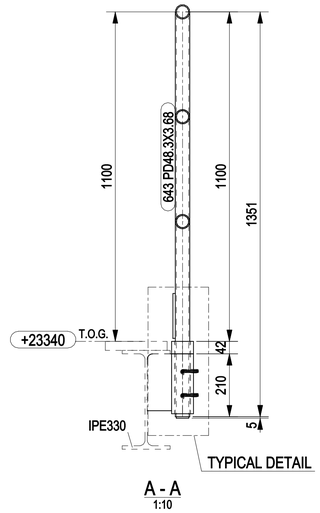


1

MARK	POS.	Q.TY	DENOMINATION	LENGTH (mm)	MATERIAL GRADE	STR. CAT.	WEIGHT (Kg)	P. SURF. (m^2)	NOTES
CWLH003	640	2	PD73x9.52	42	API 5L GR B	5	1.2	0.02	
CWLH003	641	2	PL5x42	42	S275JR	5	0.1	0.01	
CWLH003	643	2	PD48.3X3.68	1351	API 5L GR B	5	10.6	0.40	
CWLH003	644	2	PD48.3X3.68	1300	API 5L GR B	5	10.1	0.38	
CWLH003	676	2	PD48.3X3.68	300	API 5L GR B	5	2.1	0.08	
CWLH003	716	2	PD73x9.52	200	API 5L GR B	5	5.8	0.10	
CWLH003	717	2	PL10x81.2	190	S275JR	5	2.4	0.07	
CWLH003	760	4	BROOCH PIN	555	ELASTIC STEEL	5	0.3	0.03	
CWLH003	818	1	PD48.3X3.68	3728	API 5L GR B	5	14.7	0.56	
CWLH003	819	1	PL8x150	1965	S275JR	5	18.5	0.62	
CWLH004	640	3	PD73x9.52	42	API 5L GR B	5	1.8	0.03	
CWLH004	641	3	PL5x42	42	S275JR	5	0.2	0.01	
CWLH004	643	3	PD48.3X3.68	1352	API 5L GR B	5	15.9	0.61	
CWLH004	644	4	PD48.3X3.68	1300	API 5L GR B	5	20.2	0.77	
CWLH004	676	2	PD48.3X3.68	300	API 5L GR B	5	2.1	0.08	
CWLH004	716	3	PD73x9.52	200	API 5L GR B	5	8.7	0.14	
CWLH004	717	3	PL10x81.2	190	S275JR	5	3.6	0.11	
CWLH004	760	6	BROOCH PIN	555	ELASTIC STEEL	5	0.5	0.05	
CWLH004	761	1	PD48.3X3.68	5028	API 5L GR B	5	19.9	0.76	
CWLH004	762	1	PL8x150	3280	S275JR	5	30.9	1.04	
						TOTALE	169.6	5.89	

NOTES

1 – ALL DIMENSIONS AND ELEVATIONS ARE IN MILLIMETERS U.N.O.
2 – ALL ELEVATIONS ARE REFERED TO C.D.
3 – ALL HANDRAILS SHALL BE HOT DIP GALVANISED AND PAINTED
4 – ALL WELDS ON HANDRAILS SHALL BE GROUND SMOOTH BURRS AND SHARP EDGES SHALL BE REMOVED

KEY PLAN

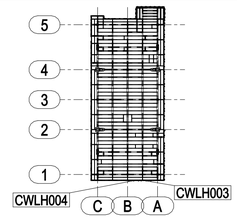


PLAN AT EL.+23310 TOS

HOLDS


CWLH003

B

CWLH004

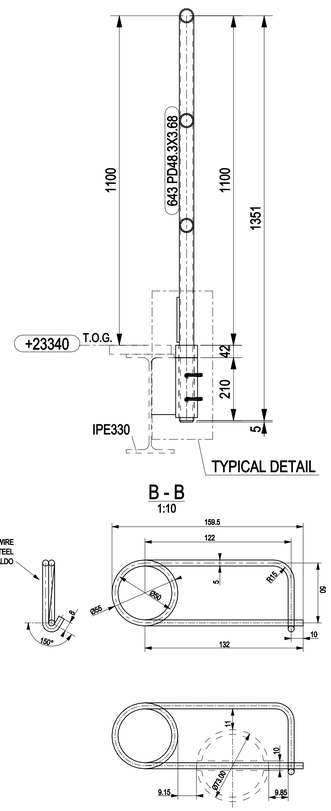

BROOCH PIN FOR REMOVABLE HANDRAILS

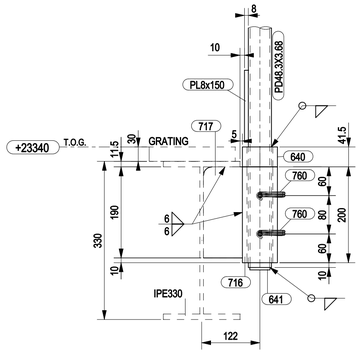

TYPICAL DETAIL
1:5

REFERENCE DRAWINGS

DWG No.	DESCRIPTION
123A90-DDL-ST-DD-90059	TOP SIDE - FLOORING PLAN AT EL. +23310 T.O.S.
123A90-DDL-ST-DD-90037	BASE LOAD POWER HUB - STANDARD DRAWINGS - HANDRAILS

REV.	DATE	DRN	CHKD	APPD	DESCRIPTION
1	22/02/2024	CM-TS	MR	DC	REVISED WHERE INDICATED
0	12/02/2024	CM-TS	MR	DC	ISSUED FOR CONSTRUCTION

CROSSWIND

ROSETTI MARINO

TITLE :
BASE LOAD POWER HUB (BLPH)
TOP SIDES – REMOVABLE HANDRAILS PLAN AT EL. +23310 TOS
MARK CWLH003 – CWLH004

CONTRACT NO./TITLE CW-I-WP4-2023-05/HOLLANDSE KUST NOORD WIND PARK			SCALE 1:10
DRAWN CM-TS	CHECKED M.ROSSI	APPROVED D.CASADIO	DATE 12/02/2024

A1	DRAWING NO. 123A90-FDL-ST-DD-90257	SHEET 001	REV. 1