
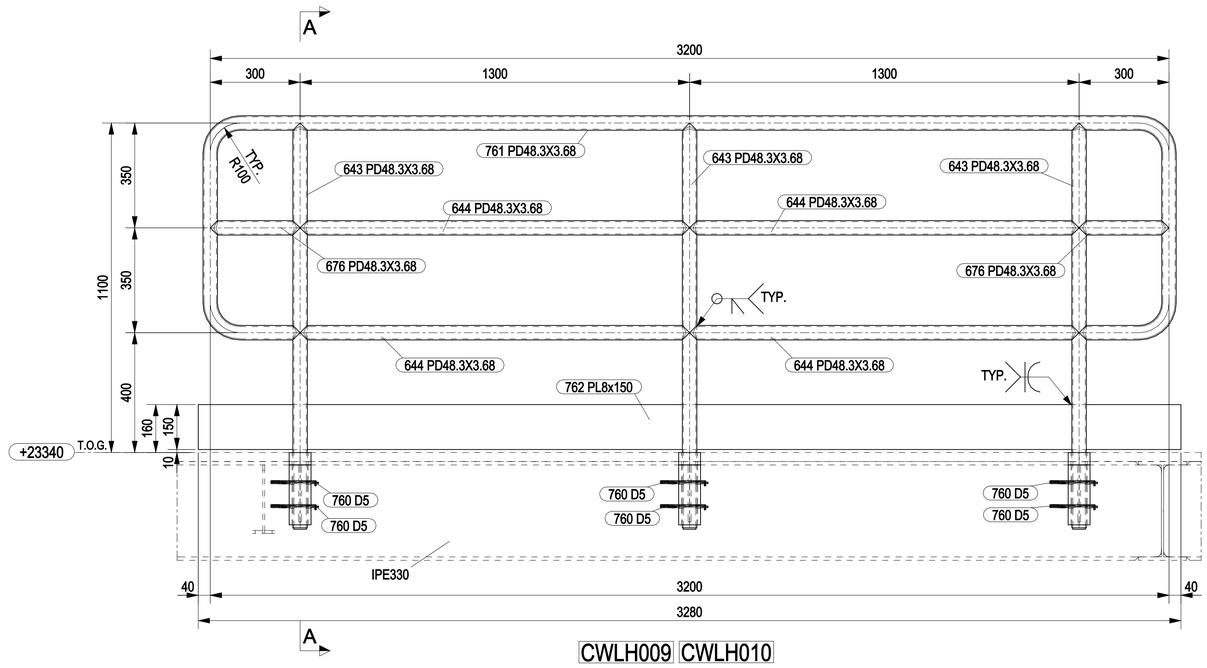


CWLH009 CWLH010

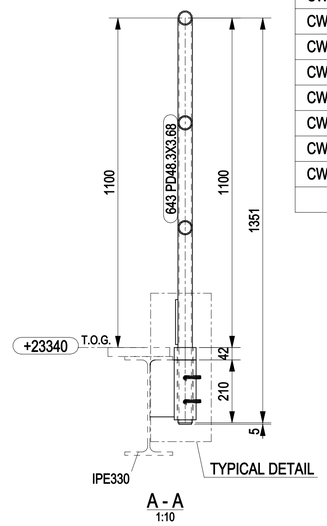


A - A
1:10

MARK	POS.	Q.TY	DENOMINATION	LENGTH (mm)	MATERIAL GRADE	STR. CAT.	WEIGHT (Kg)	P. SURF. (m^2)	NOTES
CWLH008	640	3	PD73x9.52	42	API 5L GR B	5	1.8	0.03	
CWLH008	641	3	PL5x42	42	S275JR	5	0.2	0.01	
CWLH008	643	3	PD48.3X3.68	1351	API 5L GR B	5	15.9	0.61	
CWLH008	644	4	PD48.3X3.68	1300	API 5L GR B	5	20.2	0.77	
CWLH008	676	2	PD48.3X3.68	300	API 5L GR B	5	2.1	0.08	
CWLH008	716	3	PD73x9.52	200	API 5L GR B	5	8.7	0.14	
CWLH008	717	3	PL10x81.2	190	S275JR	5	3.6	0.11	
CWLH008	760	6	BROOCH PIN	555	ELASTIC STEEL	5	0.5	0.05	
CWLH008	761	1	PD48.3X3.68	5028	API 5L GR B	5	19.9	0.76	
CWLH008	762	1	PL8x150	3280	S275JR	5	30.9	1.04	
CWLH009	640	3	PD73x9.52	42	API 5L GR B	5	1.8	0.03	
CWLH009	641	3	PL5x42	42	S275JR	5	0.2	0.01	
CWLH009	643	3	PD48.3X3.68	1351	API 5L GR B	5	15.9	0.61	
CWLH009	644	4	PD48.3X3.68	1300	API 5L GR B	5	20.2	0.77	
CWLH009	676	2	PD48.3X3.68	300	API 5L GR B	5	2.1	0.08	
CWLH009	716	3	PD73x9.52	200	API 5L GR B	5	8.7	0.14	
CWLH009	717	3	PL10x81.2	190	S275JR	5	3.6	0.11	
CWLH009	760	6	BROOCH PIN	555	ELASTIC STEEL	5	0.5	0.05	
CWLH009	761	1	PD48.3X3.68	5028	API 5L GR B	5	19.9	0.76	
CWLH009	762	1	PL8x150	3280	S275JR	5	30.9	1.04	
						TOTALE	207.5	7.20	

NOTES

1 – ALL DIMENSIONS AND ELEVATIONS ARE IN MILLIMETERS U.N.O.
2 – ALL ELEVATIONS ARE REFERED TO C.D.
3 – ALL HANDRAILS SHALL BE HOT DIP GALVANISED AND PAINTED
4 – ALL WELDS ON HANDRAILS SHALL BE GROUND SMOOTH BURRS AND SHARP EDGES SHALL BE REMOVED

KEY PLAN

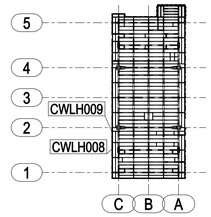


PLAN AT EL.+23310 TOS


HOLDS

REFERENCE DRAWINGS

DWG No.	DESCRIPTION
123A90-DDL-ST-DD-90059	TOP SIDE - FLOORING PLAN AT EL. +23310 T.O.S.
123A90-DDL-ST-DD-90037	BASE LOAD POWER HUB - STANDARD DRAWINGS - HANDRAILS

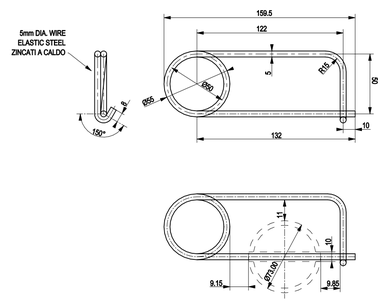

BROOCH PIN FOR REMOVABLE HANDRAILS

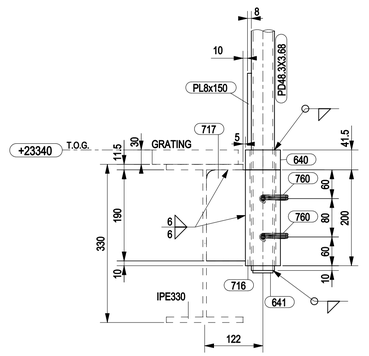

TYPICAL DETAIL
1:5

REV.	DATE	DRN	CHKD	APPD	DESCRIPTION
0	12/02/2024	CM-TS	MR	DC	ISSUED FOR CONSTRUCTION

CROSSWIND

ROSETTI MARINO

TITLE :
BASE LOAD POWER HUB (BLPH)
TOP SIDES – REMOVABLE HANDRAILS PLAN AT EL. +23310 TOS
MARK CWLH009 – CWLH010

CONTRACT NO./TITLE CW-I-WP4-2023-05/HOLLANDSE KUST NOORD WIND PARK			SCALE 1:10
DRAWN CM-TS	CHECKED M.ROSSI	APPROVED D.CASADIO	DATE 12/02/2024
A1	DRAWING NO. 123A90-FDL-ST-DD-90260	SHEET 001	REV. 0