


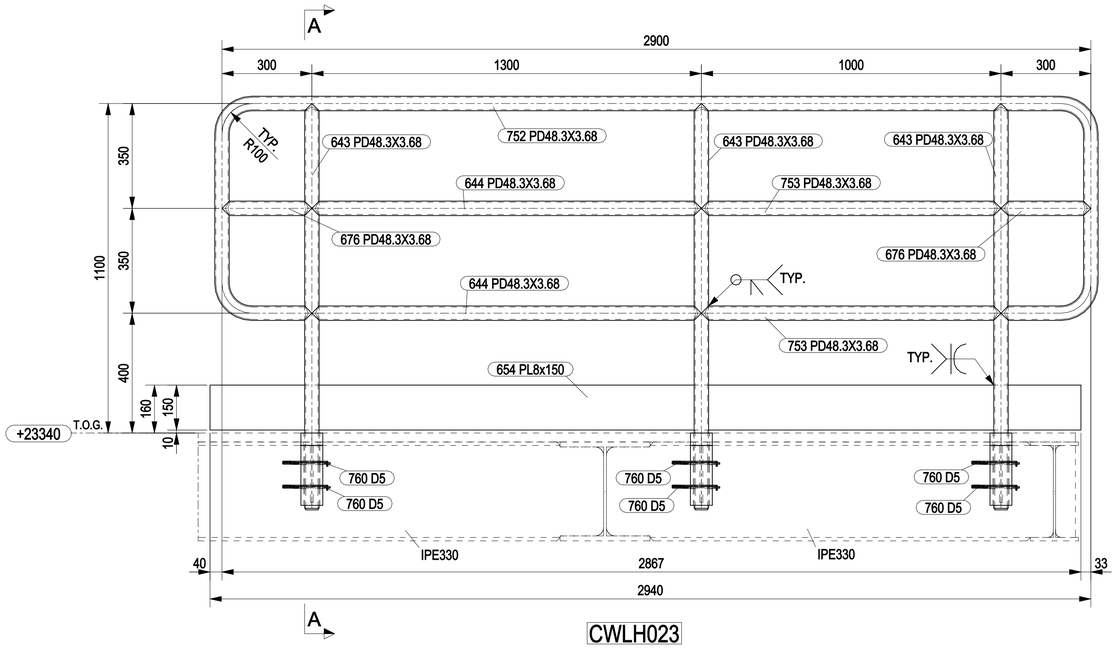



CWLH023

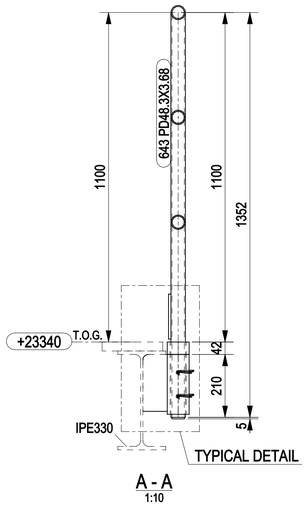

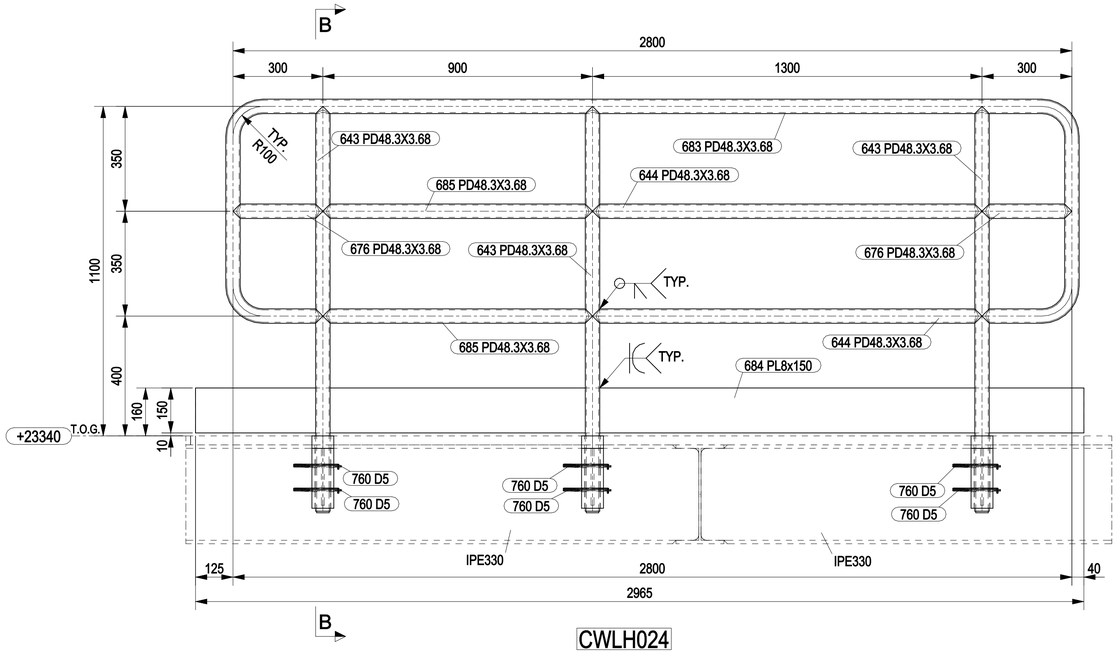


CWLH024

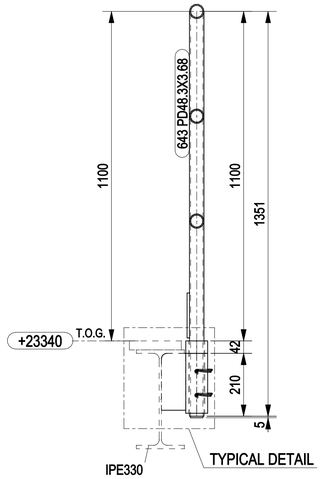

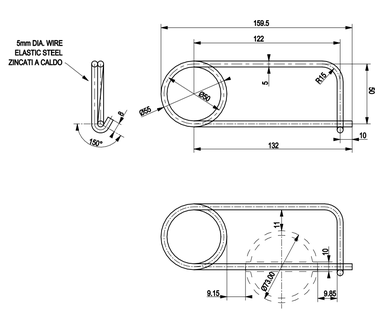

BROOCH PIN FOR REMOVABLE HANDRAILS

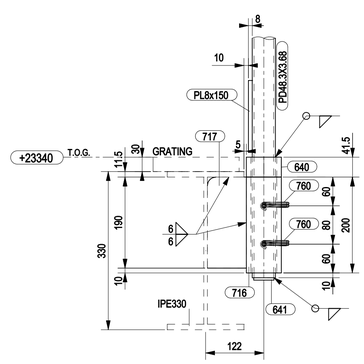


TYPICAL DETAIL
1:5

MARK	POS.	Q.TY	DENOMINATION	LENGTH (mm)	MATERIAL GRADE	STR. CAT.	WEIGHT (Kg)	P. SURF. (m^2)	NOTES
CWLH023	640	3	PD73x9.52	42	API 5L GR B	5	1.8	0.03	
CWLH023	641	3	PL5x42	42	S275JR	5	0.2	0.01	
CWLH023	643	3	PD48.3X3.68	1352	API 5L GR B	5	15.9	0.61	
CWLH023	644	2	PD48.3X3.68	1300	API 5L GR B	5	10.1	0.38	
CWLH023	654	1	PL8x150	2907	S275JR	5	27.4	0.92	
CWLH023	676	2	PD48.3X3.68	300	API 5L GR B	5	2.1	0.08	
CWLH023	716	3	PD73x9.52	200	API 5L GR B	5	8.7	0.14	
CWLH023	717	3	PL10x81.2	190	S275JR	5	3.6	0.11	
CWLH023	752	1	PD48.3X3.68	4728	API 5L GR B	5	18.7	0.71	
CWLH023	753	2	PD48.3X3.68	1000	API 5L GR B	5	7.7	0.29	
CWLH023	760	6	BROOCH PIN	555	ELASTIC STEEL	5	0.5	0.05	
CWLH024	640	3	PD73x9.52	42	API 5L GR B	5	1.8	0.03	
CWLH024	641	3	PL5x42	42	S275JR	5	0.2	0.01	
CWLH024	643	3	PD48.3X3.68	1352	API 5L GR B	5	15.9	0.61	
CWLH024	644	2	PD48.3X3.68	1300	API 5L GR B	5	10.1	0.38	
CWLH024	676	2	PD48.3X3.68	300	API 5L GR B	5	2.1	0.08	
CWLH024	683	1	PD48.3X3.68	4628	API 5L GR B	5	18.3	0.69	
CWLH024	684	1	PL8x150	2965	S275JR	5	27.9	0.94	
CWLH024	685	2	PD48.3X3.68	900	API 5L GR B	5	6.9	0.26	
CWLH024	716	3	PD73x9.52	200	API 5L GR B	5	8.7	0.14	
CWLH024	717	3	PL10x81.2	190	S275JR	5	3.6	0.11	
CWLH024	760	6	BROOCH PIN	555	ELASTIC STEEL	5	0.5	0.05	
						TOTALE	192.7	6.67	

NOTES

1 – ALL DIMENSIONS AND ELEVATIONS ARE IN MILLIMETERS U.N.O.
2 – ALL ELEVATIONS ARE REFERED TO C.D.
3 – ALL HANDRAILS SHALL BE HOT DIP GALVANISED AND PAINTED
4 – ALL WELDS ON HANDRAILS SHALL BE GROUND SMOOTH BURRS AND SHARP EDGES SHALL BE REMOVED

KEY PLAN

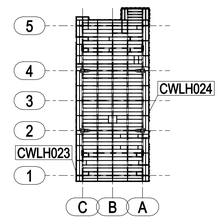

PLAN AT EL.+23310 TOS

HOLDS

REFERENCE DRAWINGS

DWG No.	DESCRIPTION
123A90-DDL-ST-DD-90059	TOP SIDE - FLOORING PLAN AT EL. +23310 T.O.S.
123A90-DDL-ST-DD-90037	BASE LOAD POWER HUB - STANDARD DRAWINGS - HANDRAILS

REV.	DATE	DRN	CHKD	APPD	DESCRIPTION
0	12/02/2024	CM-TS	MR	DC	ISSUED FOR CONSTRUCTION

CROSSWIND

ROSETTI MARINO

TITLE :
BASE LOAD POWER HUB (BLPH)
TOP SIDES – REMOVABLE HANDRAILS PLAN AT EL. +23310 TOS
MARK CWLH023 – CWLH024

CONTRACT NO./TITLE CW-I-WP4-2023-05/HOLLANDSE KUST NOORD WIND PARK			SCALE 1:10
DRAWN CM-TS	CHECKED M.ROSSI	APPROVED D.CASADIO	DATE 12/02/2024

	DRAWING NO.	SHEET	REV.
A1	123A90-FDL-ST-DD-90267	001	0