
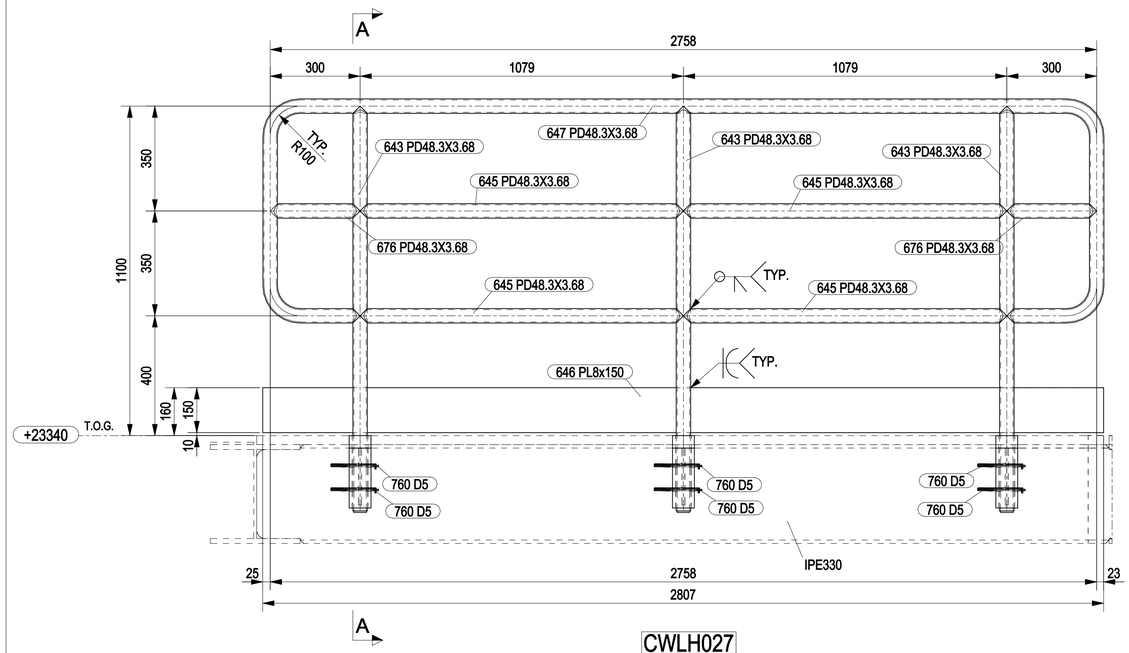


CWLH027

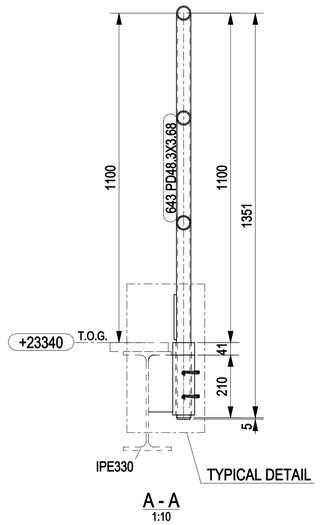

A - A
1:10

MARK	POS.	Q.TY	DENOMINATION	LENGTH (mm)	MATERIAL GRADE	STR. CAT.	WEIGHT (Kg)	P. SURF. (m^2)	NOTES
CWLH027	640	3	PD73x9.52	42	API 5L GR B	5	1.8	0.03	
CWLH027	641	3	PL5x42	42	S275JR	5	0.2	0.01	
CWLH027	643	3	PD48.3X3.68	1352	API 5L GR B	5	15.9	0.61	
CWLH027	645	4	PD48.3X3.68	1079	API 5L GR B	5	16.6	0.64	
CWLH027	646	1	PL8x150	2807	S275JR	5	26.4	0.89	
CWLH027	647	1	PD48.3X3.68	4587	API 5L GR B	5	18.1	0.69	
CWLH027	676	2	PD48.3X3.68	300	API 5L GR B	5	2.1	0.08	
CWLH027	716	3	PD73x9.52	200	API 5L GR B	5	8.7	0.14	
CWLH027	717	3	PL10x81.2	190	S275JR	5	3.6	0.11	
CWLH027	760	6	BROOCH PIN	555	ELASTIC STEEL	5	0.5	0.05	
						TOTALE	94.0	3.25	


1

NOTES


1 – ALL DIMENSIONS AND ELEVATIONS ARE IN MILLIMETERS U.N.O.
2 – ALL ELEVATIONS ARE REFERED TO C.D.
3 – ALL HANDRAILS SHALL BE HOT DIP GALVANISED AND PAINTED
4 – ALL WELDS ON HANDRAILS SHALL BE GROUND SMOOTH BURRS AND SHARP EDGES SHALL BE REMOVED

MARK DELETED: CWLH028

1

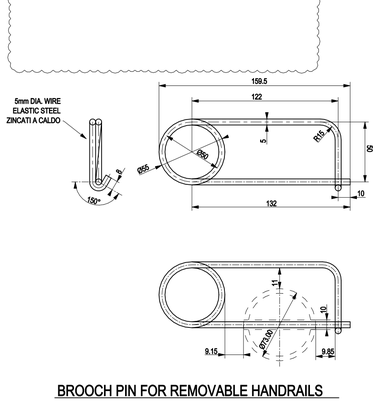


BROOCH PIN FOR REMOVABLE HANDRAILS

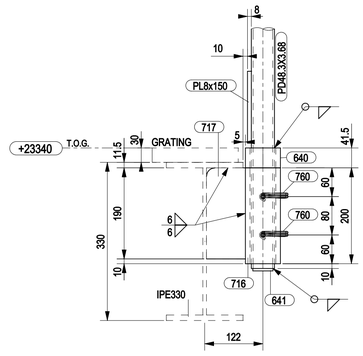

TYPICAL DETAIL
1:5

KEY PLAN

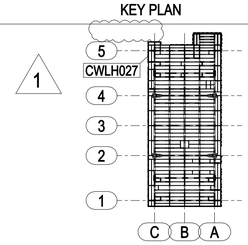

PLAN AT EL.+23310 TOS

HOLDS

REFERENCE DRAWINGS

DWG No.	DESCRIPTION
123A90-DDL-ST-DD-90059	TOP SIDE - FLOORING PLAN AT EL. +23310 T.O.S.
123A90-DDL-ST-DD-90037	BASE LOAD POWER HUB - STANDARD DRAWINGS - HANDRAILS

REV.	DATE	DRN	CHKD	APPD	DESCRIPTION
1	23/02/2024	CM-TS	MR	DC	REVISED WHERE INDICATED
0	12/02/2024	CM-TS	MR	DC	ISSUED FOR CONSTRUCTION

CROSSWIND

ROSETTI MARINO

TITLE :
BASE LOAD POWER HUB (BLPH)
TOP SIDES – REMOVABLE HANDRAILS PLAN AT EL. +23310 TOS
MARK CWLH027 1

CONTRACT NO./TITLE CW-I-WP4-2023-05/HOLLANDSE KUST NOORD WIND PARK			SCALE 1:10
DRAWN CM-TS	CHECKED M.ROSSI	APPROVED D.CASADIO	DATE 12/02/2024
A1	DRAWING NO. 123A90-FDL-ST-DD-90269	SHEET 001	REV. 1