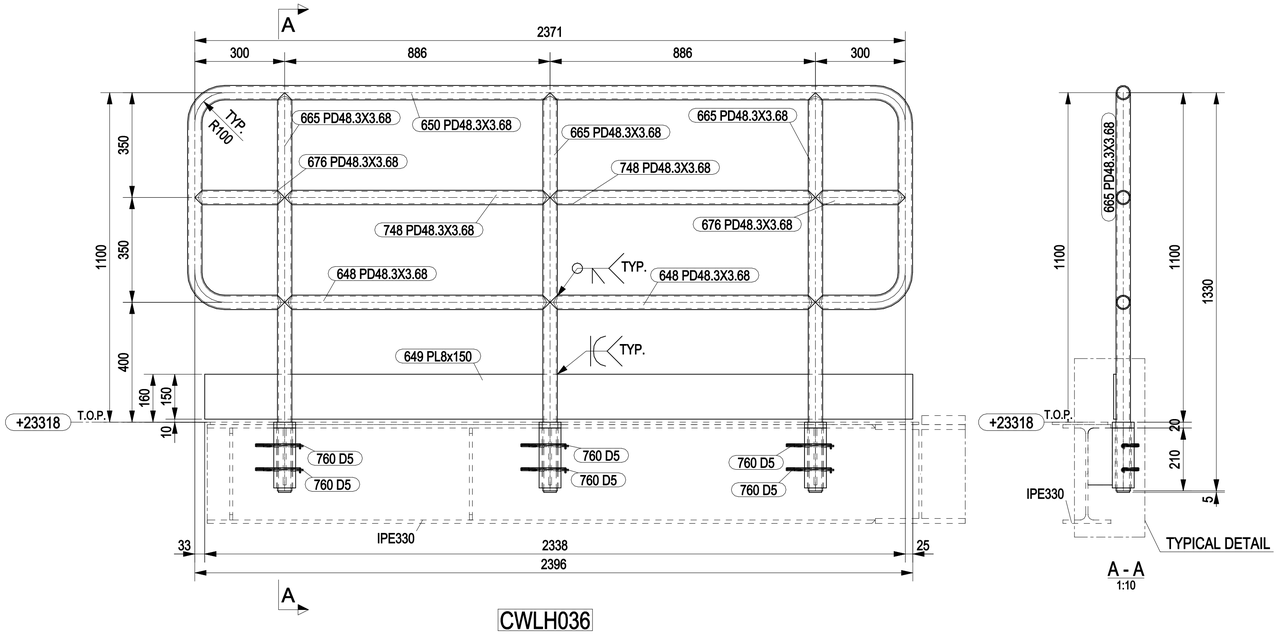


CWLH036


MARK	POS.	Q.TY	DENOMINATION	LENGTH (mm)	MATERIAL GRADE	STR. CAT.	WEIGHT (Kg)	P. SURF. (m^2)	NOTES
CWLH036	641	3	PL5x42	42	S275JR	5	0.2	0.01	
CWLH036	648	2	PD48.3X3.68	886	API 5L GR B	5	6.8	0.26	
CWLH036	649	1	PL8x150	2363	S275JR	5	22.3	0.75	
CWLH036	650	1	PD48.3X3.68	4200	API 5L GR B	5	16.6	0.63	
CWLH036	651	3	PD73x9.52	19	API 5L GR B	5	0.9	0.02	
CWLH036	665	3	PD48.3X3.68	1330	API 5L GR B	5	15.7	0.60	
CWLH036	676	2	PD48.3X3.68	300	API 5L GR B	5	2.1	0.08	
CWLH036	716	3	PD73x9.52	200	API 5L GR B	5	8.7	0.14	
CWLH036	717	3	PL10x81.2	190	S275JR	5	3.6	0.11	
CWLH036	748	2	PD48.3X3.68	886	API 5L GR B	5	6.8	0.26	
CWLH036	760	6	BROOCH PIN	555	ELASTIC STEEL	5	0.5	0.05	
						TOTALE	84.0	2.91	

1

NOTES

1 – ALL DIMENSIONS AND ELEVATIONS ARE IN MILLIMETERS U.N.O.
2 – ALL ELEVATIONS ARE REFERED TO C.D.
3 – ALL HANDRAILS SHALL BE HOT DIP GALVANISED AND PAINTED
4 – ALL WELDS ON HANDRAILS SHALL BE GROUND SMOOTH BURRS AND SHARP EDGES SHALL BE REMOVED

KEY PLAN

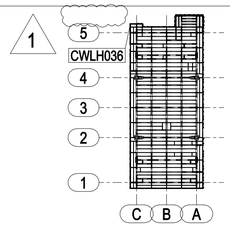

PLAN AT EL.+23310 TOS

HOLDS

1




1




1

MARKS DELETED: CWLH037

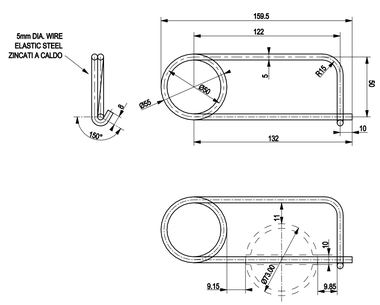

BROOCH PIN FOR REMOVABLE HANDRAILS

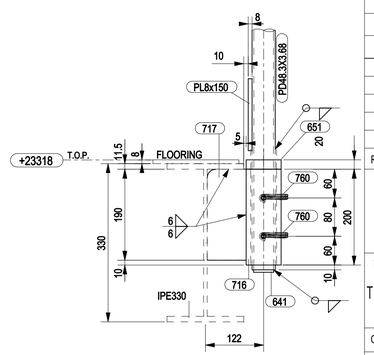

TYPICAL DETAIL
1:5

REFERENCE DRAWINGS

DWG No.	DESCRIPTION
123A90-DDL-ST-DD-90059	TOP SIDE - FLOORING PLAN AT EL. +23310 T.O.S.
123A90-DDL-ST-DD-90037	BASE LOAD POWER HUB - STANDARD DRAWINGS - HANDRAILS

REV.	DATE	DRN	CHKD	APPD	DESCRIPTION
1	12/04/2024	CM-TS	MR	DC	REVISED WHERE INDICATED
0	12/02/2024	CM-TS	MR	DC	ISSUED FOR CONSTRUCTION

CROSSWIND

ROSETTI MARINO

TITLE :
BASE LOAD POWER HUB (BLPH)
TOP SIDES – REMOVABLE HANDRAILS PLAN AT EL. +23310 TOS
MARK CWLH036

CONTRACT NO./TITLE CW-I-WP4-2023-05/HOLLANDSE KUST NOORD WIND PARK			SCALE 1:10
DRAWN CM-TS	CHECKED M.ROSSI	APPROVED D.CASADIO	DATE 12/04/2024
A1	DRAWING NO. 123A90-FDL-ST-DD-90274	SHEET 001	REV. 1