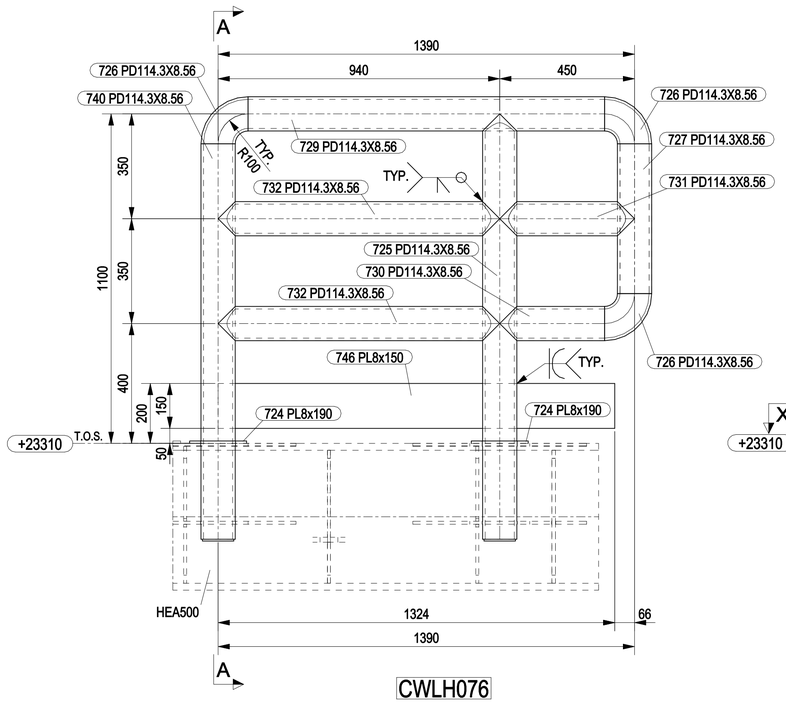
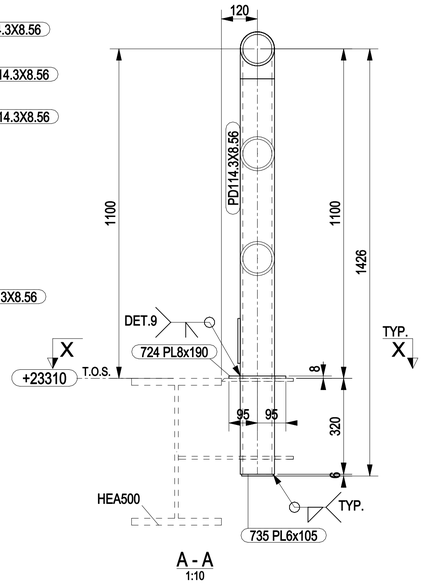
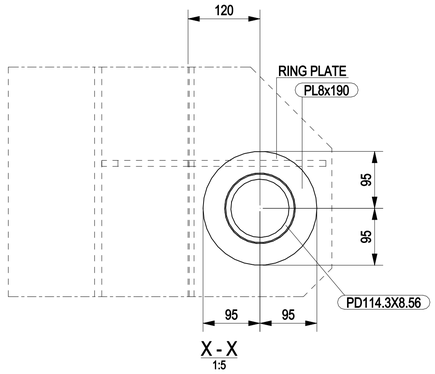
| MARK | POS. | Q.TY | DENOMINATION | LENGTH (mm) | MATERIAL GRADE | STR. CAT. | WEIGHT (Kg) | P. SURF. (m^2) | NOTES |
|---|---|---|---|---|---|---|---|---|---|
| CWLH076 | 724 | 2 | PL8x190 | 190 | S275JR | 5 | 2.1 | 0.08 | |
| CWLH076 | 725 | 1 | PD114.3X8.56 | 1420 | API 5L GR B | 5 | 30.5 | 0.50 | |
| CWLH076 | 726 | 3 | PD114.3X8.56 | 157 | API 5L GR B | 5 | 10.3 | 0.18 | |
| CWLH076 | 727 | 1 | PD114.3X8.56 | 500 | API 5L GR B | 5 | 11.1 | 0.18 | |
| CWLH076 | 729 | 1 | PD114.3X8.56 | 1190 | API 5L GR B | 5 | 26.3 | 0.43 | |
| CWLH076 | 730 | 1 | PD114.3X8.56 | 350 | API 5L GR B | 5 | 6.8 | 0.12 | |
| CWLH076 | 731 | 1 | PD114.3X8.56 | 450 | API 5L GR B | 5 | 8.1 | 0.14 | |
| CWLH076 | 732 | 2 | PD114.3X8.56 | 940 | API 5L GR B | 5 | 38.0 | 0.63 | |
| CWLH076 | 735 | 2 | PL6x105 | 105 | S275JR | 5 | 0.8 | 0.04 | |
| CWLH076 | 740 | 1 | PD114.3X8.56 | 1320 | API 5L GR B | 5 | 29.2 | 0.48 | |
| CWLH076 | 746 | 1 | PL8x150 | 1324 | S275JR | 5 | 12.5 | 0.42 | |
| CWLH077 | 724 | 2 | PL8x190 | 190 | S275JR | 5 | 2.1 | 0.08 | |
| CWLH077 | 725 | 1 | PD114.3X8.56 | 1420 | API 5L GR B | 5 | 30.5 | 0.50 | |
| CWLH077 | 726 | 3 | PD114.3X8.56 | 157 | API 5L GR B | 5 | 10.3 | 0.18 | |
| CWLH077 | 727 | 1 | PD114.3X8.56 | 500 | API 5L GR B | 5 | 11.1 | 0.18 | |
| CWLH077 | 729 | 1 | PD114.3X8.56 | 1190 | API 5L GR B | 5 | 26.3 | 0.43 | |
| CWLH077 | 730 | 1 | PD114.3X8.56 | 350 | API 5L GR B | 5 | 6.8 | 0.12 | |
| CWLH077 | 731 | 1 | PD114.3X8.56 | 450 | API 5L GR B | 5 | 8.1 | 0.14 | |
| CWLH077 | 732 | 2 | PD114.3X8.56 | 940 | API 5L GR B | 5 | 38.0 | 0.63 | |
| CWLH077 | 735 | 2 | PL6x105 | 105 | S275JR | 5 | 0.8 | 0.04 | |
| CWLH077 | 740 | 1 | PD114.3X8.56 | 1320 | API 5L GR B | 5 | 29.2 | 0.48 | |
| CWLH077 | 746 | 1 | PL8x150 | 1324 | S275JR | 5 | 12.5 | 0.42 | |
| | | | | | | TOTALE | 351.7 | 6.37 | |



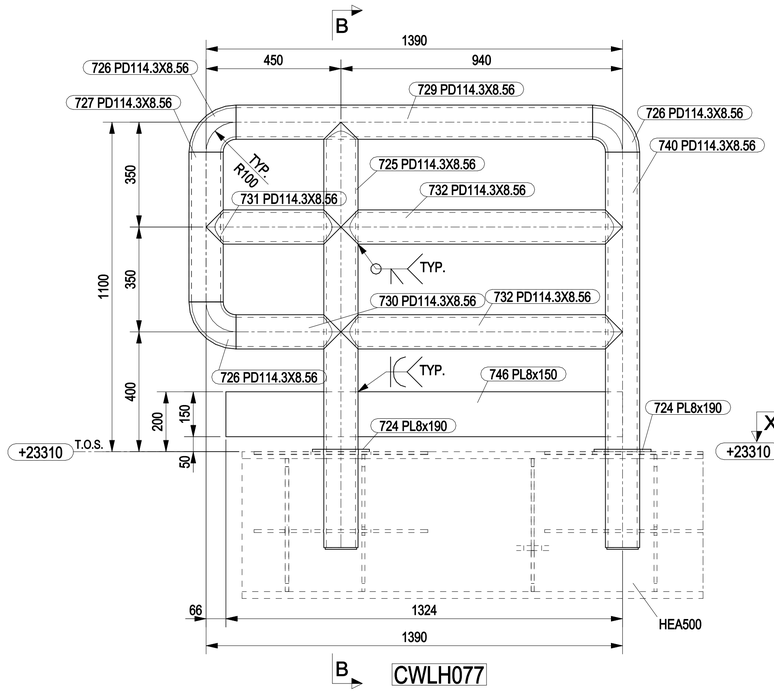

CWLH076



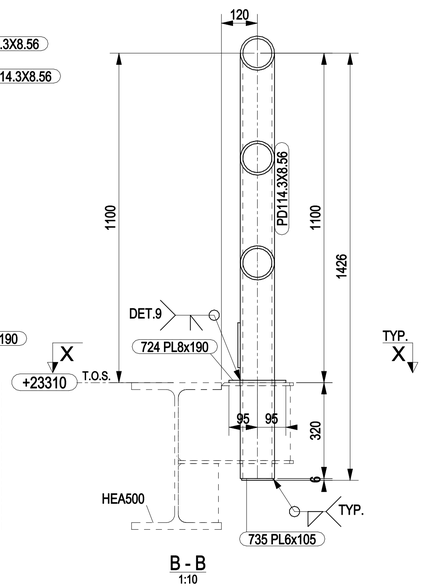

A - A
1:10



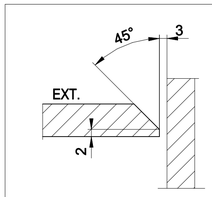

X - X
1:5




CWLH077




B - B
1:10

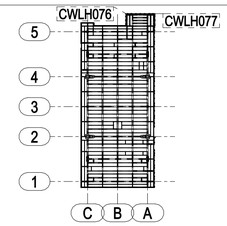



DETAIL 9

## NOTES

1 – ALL DIMENSIONS AND ELEVATIONS ARE IN MILLIMETERS U.N.O.
2 – ALL ELEVATIONS ARE REFERED TO C.D.
3 – ALL WELDS ON HANDRAILS SHALL BE GROUND SMOOTH BURRS AND SHARP EDGES SHALL BE REMOVED

KEY PLAN




PLAN AT EL.+23310 TOS

HOLDS

## REFERENCE DRAWINGS

| DWG No. | DESCRIPTION |
|---|---|
| 123A90-DDL-ST-DD-90059 | TOP SIDE - FLOORING PLAN AT EL. +23310 T.O.S. |
| 123A90-DDL-ST-DD-90038 | BASE LOAD POWER HUB - STANDARD DRAWING - HEAVY DUTY HANDRAILS |

| REV. | DATE | DRN | CHKD | APPD | DESCRIPTION |
|---|---|---|---|---|---|
| 0 | 12/02/2024 | CM-TS | MR | DC | ISSUED FOR CONSTRUCTION |

CROSSWIND

ROSETTI MARINO

TITLE :
BASE LOAD POWER HUB (BLPH)
TOP SIDES – HEAVY DUTY HANDRAILS PLAN AT EL. +23310 TOS
MARK CWLH076 – CWLH077

| | | | |
|---|---|---|---|
| CONTRACT NO./TITLE CW-I-WP4-2023-05/HOLLANDSE KUST NOORD WIND PARK | | | SCALE 1:10 |
| DRAWN CM-TS | CHECKED M.ROSSI | APPROVED D.CASADIO | DATE 12/02/2024 |
| A1 | DRAWING NO. 123A90-FDL-ST-DD-90281 | SHEET 001 | REV. 0 |