


MARK	POS.	Q.TY	DENOMINATION	LENGTH (mm)	MATERIAL GRADE	STR. CAT.	WEIGHT (Kg)	P. SURF. (m^2)	NOTES
CWLR013	628	1	PL4x145.7	3000	S275JR	5	13.7	0.90	
CWLR013	629	2	PL4x20.9	128	S275JR	5	0.1	0.01	
CWLR013	630	1	PL4x145.7	1010	S275JR	5	4.6	0.30	
CWLR014	628	1	PL4x145.7	3000	S275JR	5	13.7	0.90	
CWLR014	629	2	PL4x20.9	128	S275JR	5	0.1	0.01	
CWLR014	630	1	PL4x145.7	1010	S275JR	5	4.6	0.30	
CWLR015	628	1	PL4x145.7	3000	S275JR	5	13.7	0.90	
CWLR015	629	2	PL4x20.9	128	S275JR	5	0.1	0.01	
CWLR015	630	1	PL4x145.7	1010	S275JR	5	4.6	0.30	
CWLR016	628	1	PL4x145.7	3000	S275JR	5	13.7	0.90	
CWLR016	629	2	PL4x20.9	128	S275JR	5	0.1	0.01	
CWLR016	630	1	PL4x145.7	1010	S275JR	5	4.6	0.30	
CWLR017	628	1	PL4x145.7	3000	S275JR	5	13.7	0.90	
CWLR017	629	2	PL4x20.9	128	S275JR	5	0.1	0.01	
CWLR017	631	1	PL4x145.7	684	S275JR	5	3.1	0.21	
CWLR018	628	1	PL4x145.7	3000	S275JR	5	13.7	0.90	
CWLR018	629	2	PL4x20.9	128	S275JR	5	0.1	0.01	
CWLR018	631	1	PL4x145.7	684	S275JR	5	3.1	0.21	
CWLR019	628	1	PL4x145.7	3000	S275JR	5	13.7	0.90	
CWLR019	629	2	PL4x20.9	128	S275JR	5	0.1	0.01	
CWLR019	631	1	PL4x145.7	684	S275JR	5	3.1	0.21	
CWLR020	628	1	PL4x145.7	3000	S275JR	5	13.7	0.90	
CWLR020	629	2	PL4x20.9	128	S275JR	5	0.1	0.01	
CWLR020	631	1	PL4x145.7	684	S275JR	5	3.1	0.21	
						TOTALE	140.8	9.29	

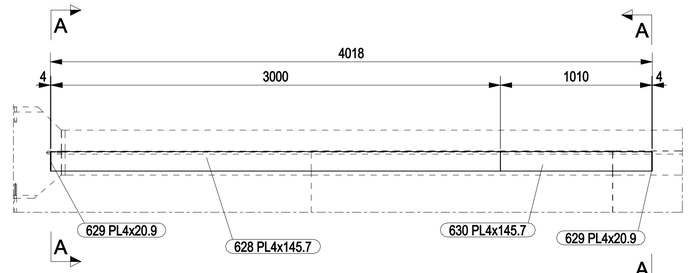


CWLR013 CWLR016

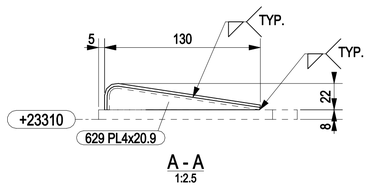


A - A
1:2.5

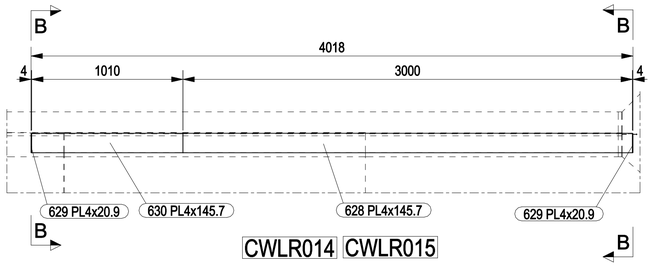


CWLR014 CWLR015

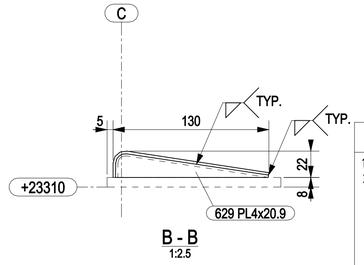


B - B
1:2.5

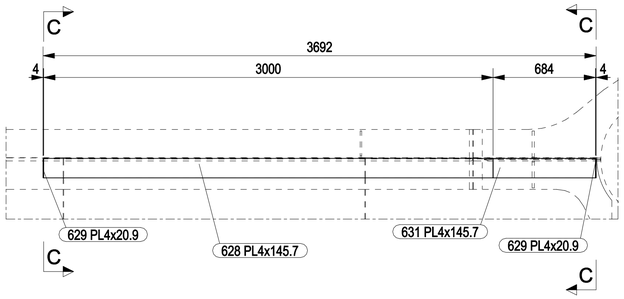


CWLR017 CWLR020

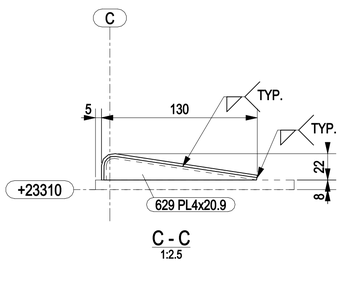

C - C
1:2.5

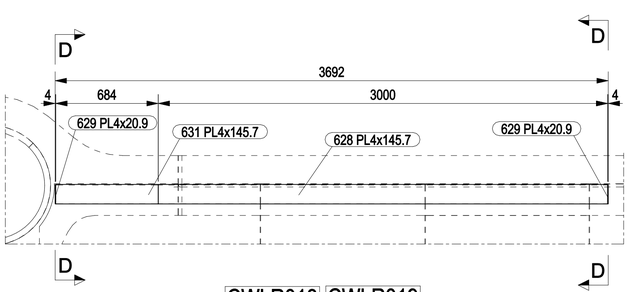

CWLR018 CWLR019

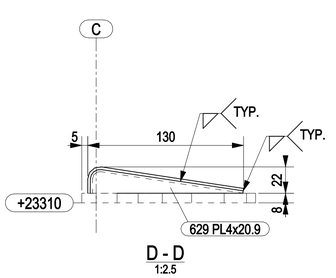


D - D
1:2.5

NOTES

1 – ALL DIMENSIONS AND ELEVATIONS ARE IN MILLIMETERS U.N.O.
2 – ALL ELEVATIONS ARE REFERED TO C.D.

KEY PLAN

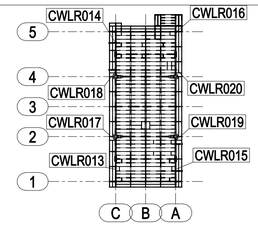

PLAN AT EL.+23310 TOS

HOLDS

REFERENCE DRAWINGS

DWG No.	DESCRIPTION
123A90-DDL-ST-DD-90059	TOPSIDE-FLOORING PLAN AT EL.+23310 T.O.S.

REV.	DATE	DRN	CHKD	APPD	DESCRIPTION
0	16/02/2024	CM-TS	MR	DC	ISSUED FOR CONSTRUCTION

CROSSWIND

ROSETTI MARINO

TITLE :
BASE LOAD POWER HUB (BLPH)
TOP SIDES – FLOORING RAMP PLAN AT EL. +23318 TOP
MARK CWLR013 TO CWLR020

CONTRACT NO./TITLE CW-I-WP4-2023-05/HOLLANDSE KUST NOORD WIND PARK			SCALE 1:20
DRAWN CM-TS	CHECKED M.ROSSI	APPROVED D.CASADIO	DATE 16/02/2024

A1	DRAWING NO. 123A90-FDL-ST-DD-90309	SHEET 001	REV. 0